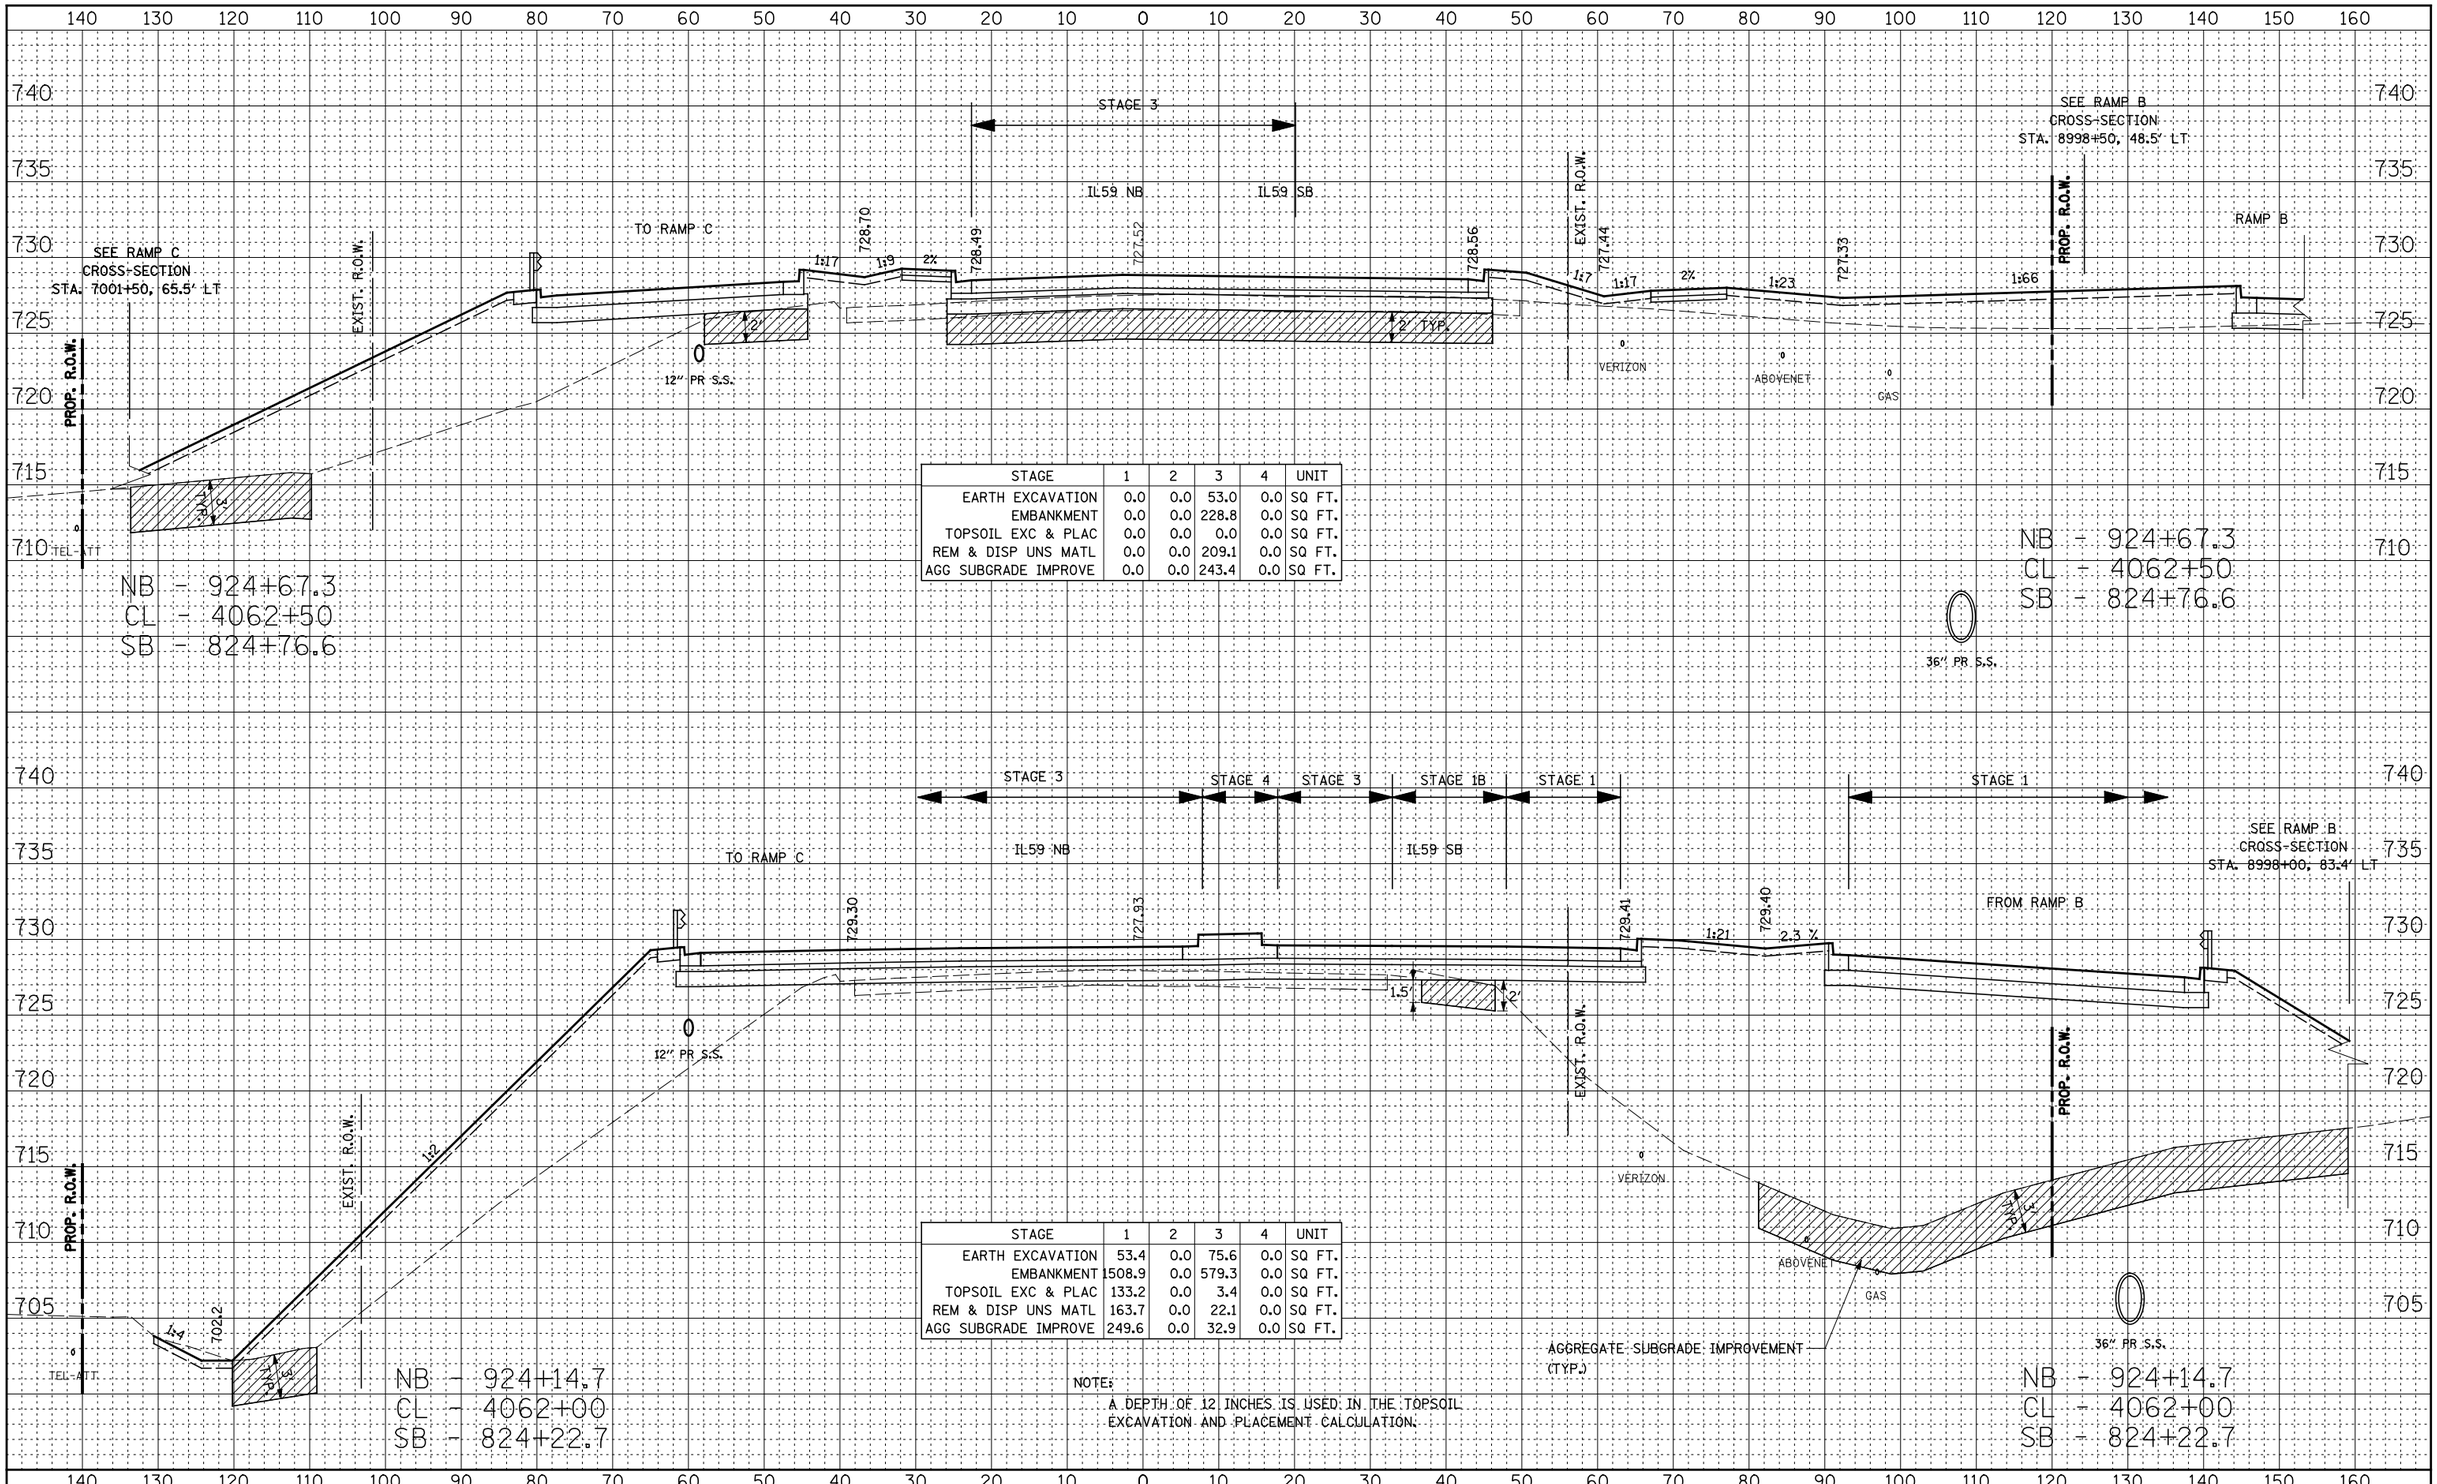

STAGE	1	2	3	4	UNIT
EARTH EXCAVATION	0.0	0.0	53.0	0.0	SQ FT.
EMBANKMENT	0.0	0.0	228.8	0.0	SQ FT.
TOPSOIL EXC & PLAC	0.0	0.0	0.0	0.0	SQ FT.
REM & DISP UNS MATL	0.0	0.0	209.1	0.0	SQ FT.
AGG SUBGRADE IMPROVE	0.0	0.0	243.4	0.0	SQ FT.

STAGE	1	2	3	4	UNIT
EARTH EXCAVATION	53.4	0.0	75.6	0.0	SQ FT.
EMBANKMENT	1508.9	0.0	579.3	0.0	SQ FT.
TOPSOIL EXC & PLAC	133.2	0.0	3.4	0.0	SQ FT.
REM & DISP UNS MATL	163.7	0.0	22.1	0.0	SQ FT.
AGG SUBGRADE IMPROVE	249.6	0.0	32.9	0.0	SQ FT.

NOTE:
A DEPTH OF 12 INCHES IS USED IN THE TOPSOIL EXCAVATION AND PLACEMENT CALCULATION.

FINAL SURVEY			
NOTE BOOK	SURVEYED		
	PLOTTED		
	TEMPLATE		
	AREAS		
	AREAS CHECKED		
NO.	BY	DATE	

ORIGINAL SURVEY			
NOTE BOOK	SURVEYED		
	PLOTTED		
	TEMPLATE		
	AREAS		
	AREAS CHECKED		
NO.	BY	DATE	

FILE NAME = $FILEL$	USER NAME = $USER$	DESIGNED - RTA	REVISED -
		DRAWN - KES	REVISED -
	PLOT SCALE = $SCALE$	CHECKED - PJO	REVISED -
	PLOT DATE = $DATE$	DATE - 10/15/2012	REVISED -

STATE OF ILLINOIS
DEPARTMENT OF TRANSPORTATION

CROSS-SECTIONS
ILLINOIS ROUTE 59 - STAGE 1 THRU 4

SCALE: | SHEET NO. 23 OF 38 SHEETS | STA. 4062+00 TO STA. 4062+50

F.A.P. RTE.	SECTION	COUNTY	TOTAL SHEETS	SHEET NO.
338	(112 & 113) WRS-5	DUPAGE	963	788
		CONTRACT NO. 60I31		
FED. ROAD DIST. NO.	ILLINOIS	FED. AID PROJECT		