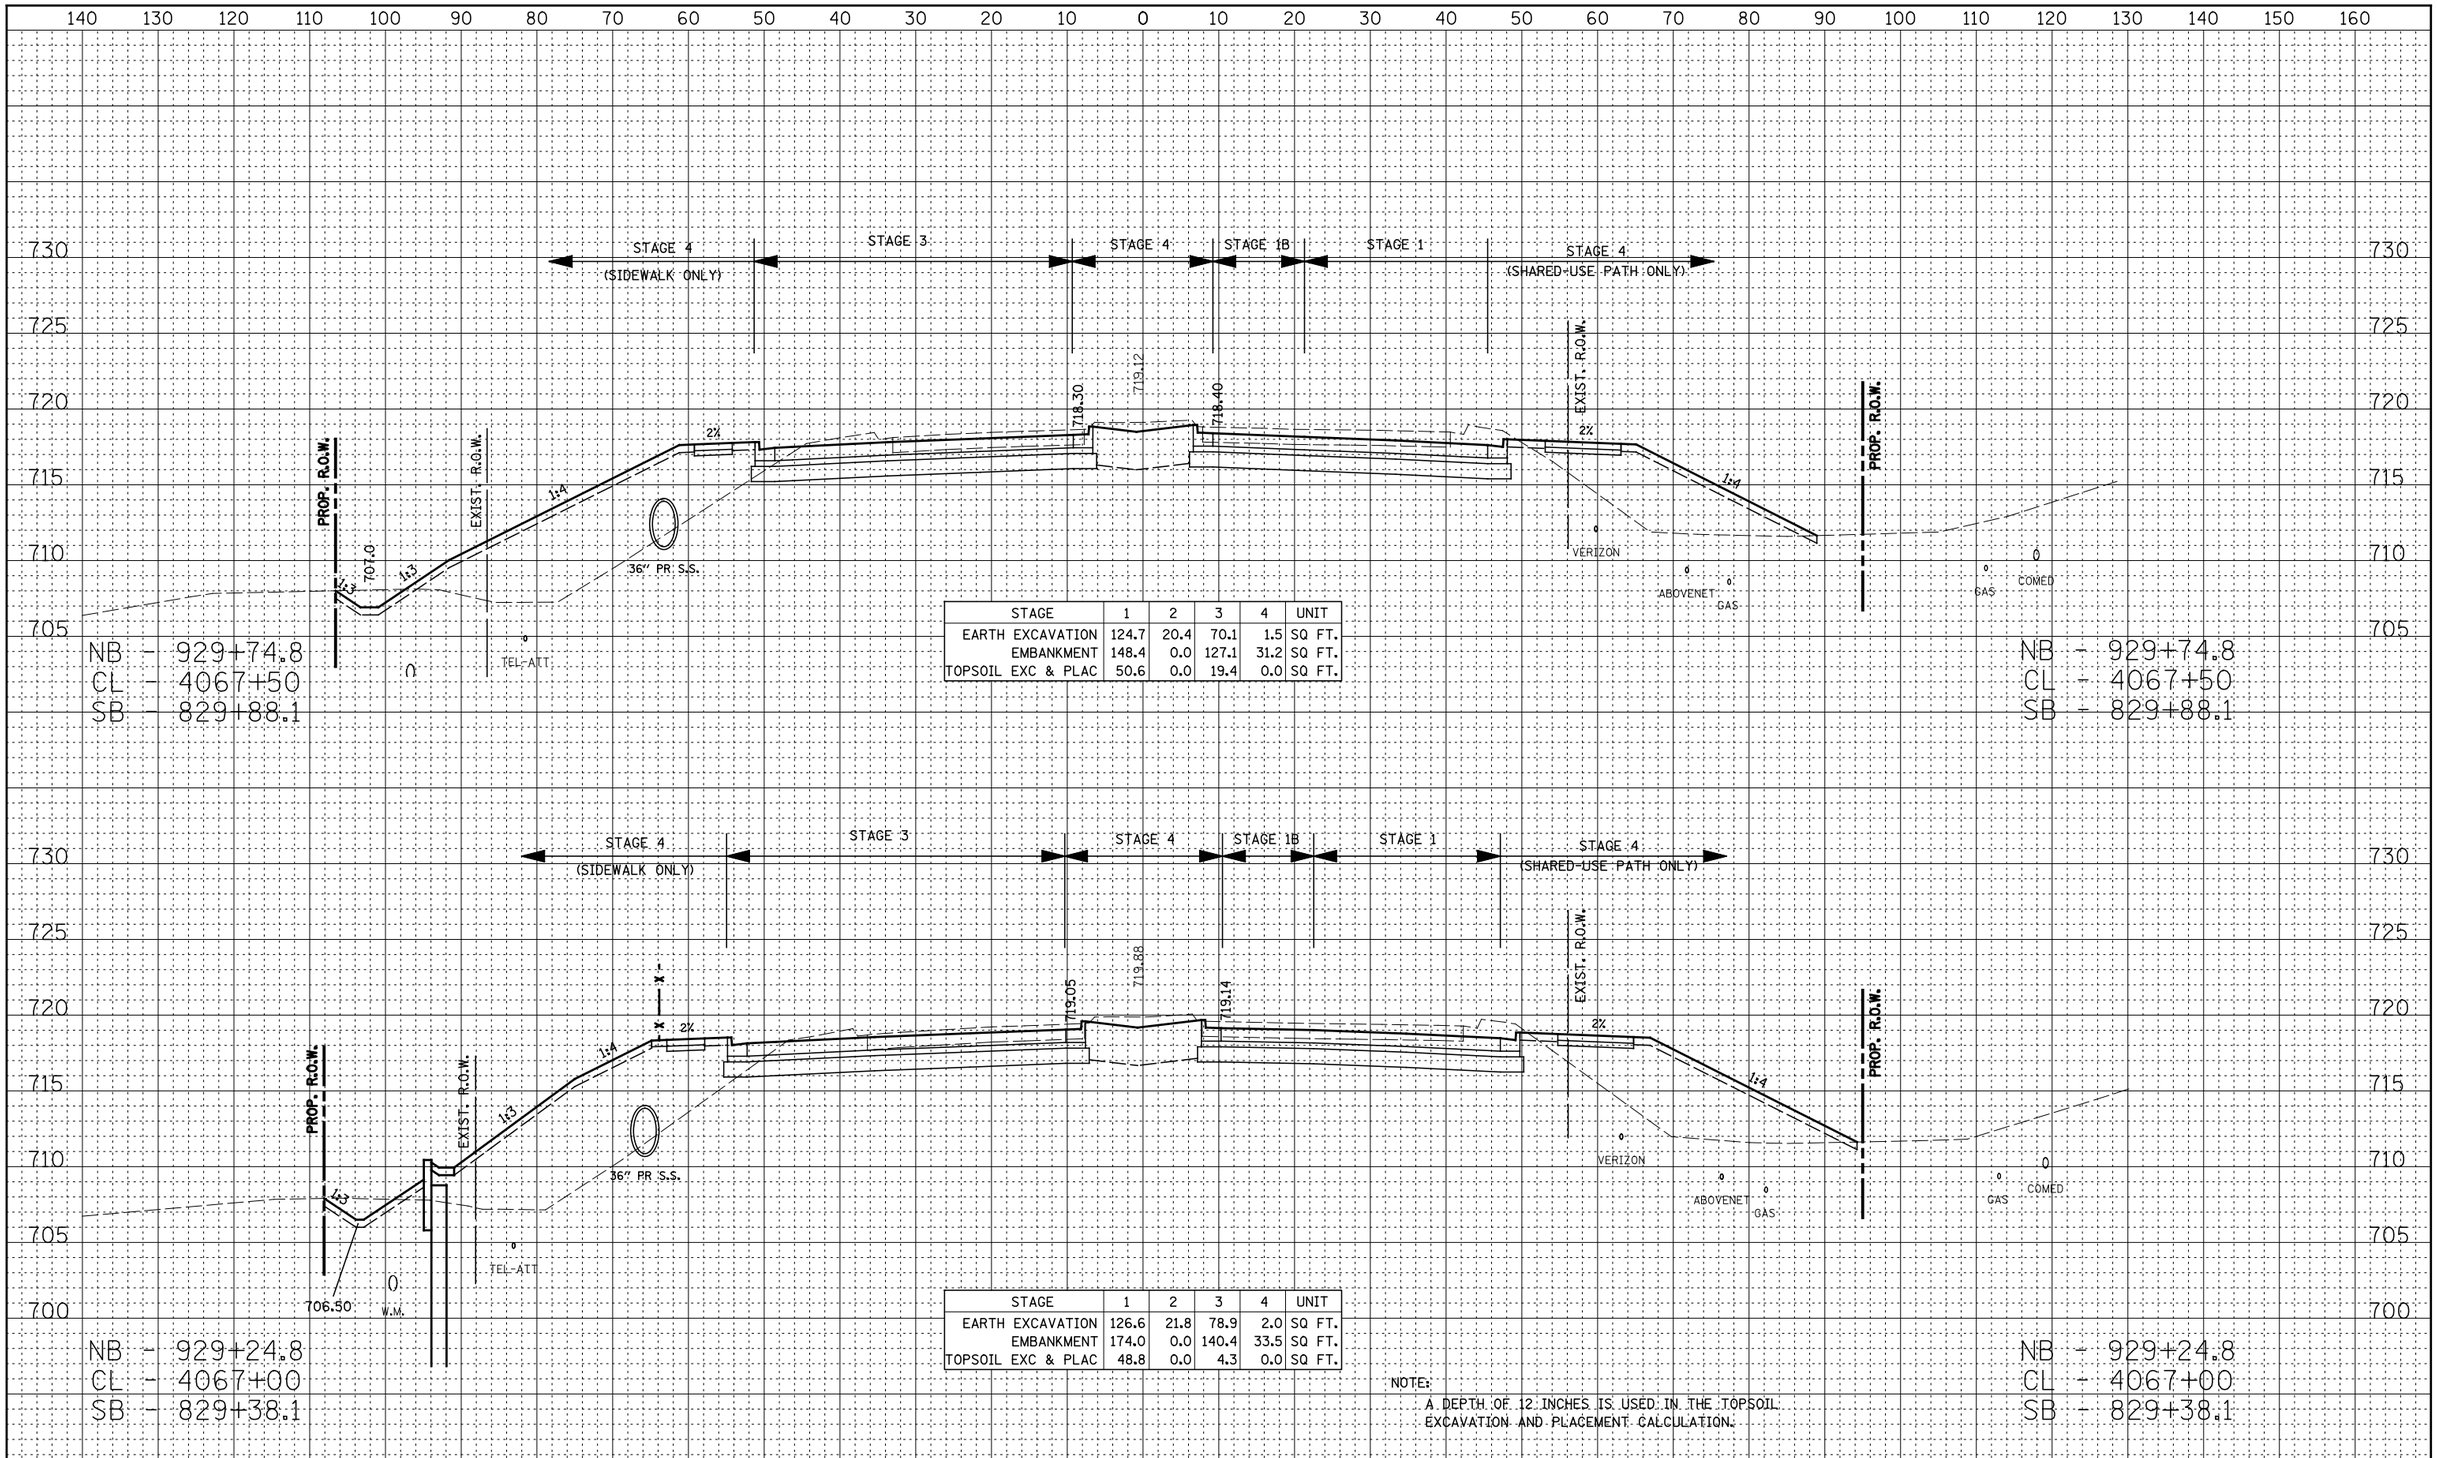

STAGE	1	2	3	4	UNIT
EARTH EXCAVATION	124.7	20.4	70.1	1.5	SQ FT.
EMBANKMENT	148.4	0.0	127.1	31.2	SQ FT.
TOPSOIL EXC & PLAC	50.6	0.0	19.4	0.0	SQ FT.

STAGE	1	2	3	4	UNIT
EARTH EXCAVATION	126.6	21.8	78.9	2.0	SQ FT.
EMBANKMENT	174.0	0.0	140.4	33.5	SQ FT.
TOPSOIL EXC & PLAC	48.8	0.0	4.3	0.0	SQ FT.

NOTE:
A DEPTH OF 12 INCHES IS USED IN THE TOPSOIL EXCAVATION AND PLACEMENT CALCULATION.

FINAL SURVEY	BY	DATE
NOTE BOOK		
NO.		
SURVEYED		
PLOTTED		
TEMPLATE		
AREAS		
AREAS CHECKED		

ORIGINAL SURVEY	BY	DATE
NOTE BOOK		
NO.		
SURVEYED		
PLOTTED		
TEMPLATE		
AREAS		
AREAS CHECKED		

FILE NAME = $FILEL$	USER NAME = $USER$	DESIGNED - RTA	REVISED -
		DRAWN - KES	REVISED -
	PLOT SCALE = $SCALE$	CHECKED - PJO	REVISED -
	PLOT DATE = $DATE$	DATE - 10/15/2012	REVISED -

STATE OF ILLINOIS
DEPARTMENT OF TRANSPORTATION

CROSS-SECTIONS
ILLINOIS ROUTE 59 - STAGE 1 THRU 4

SCALE: | SHEET NO. 29 OF 38 SHEETS | STA. 4067+00 TO STA. 4067+50

F.A.P. RTE.	SECTION	COUNTY	TOTAL SHEETS	SHEET NO.
338	(112 & 113) WRS-5	DUPAGE	963	794

CONTRACT NO. 60I31

FED. ROAD DIST. NO. | ILLINOIS | FED. AID PROJECT