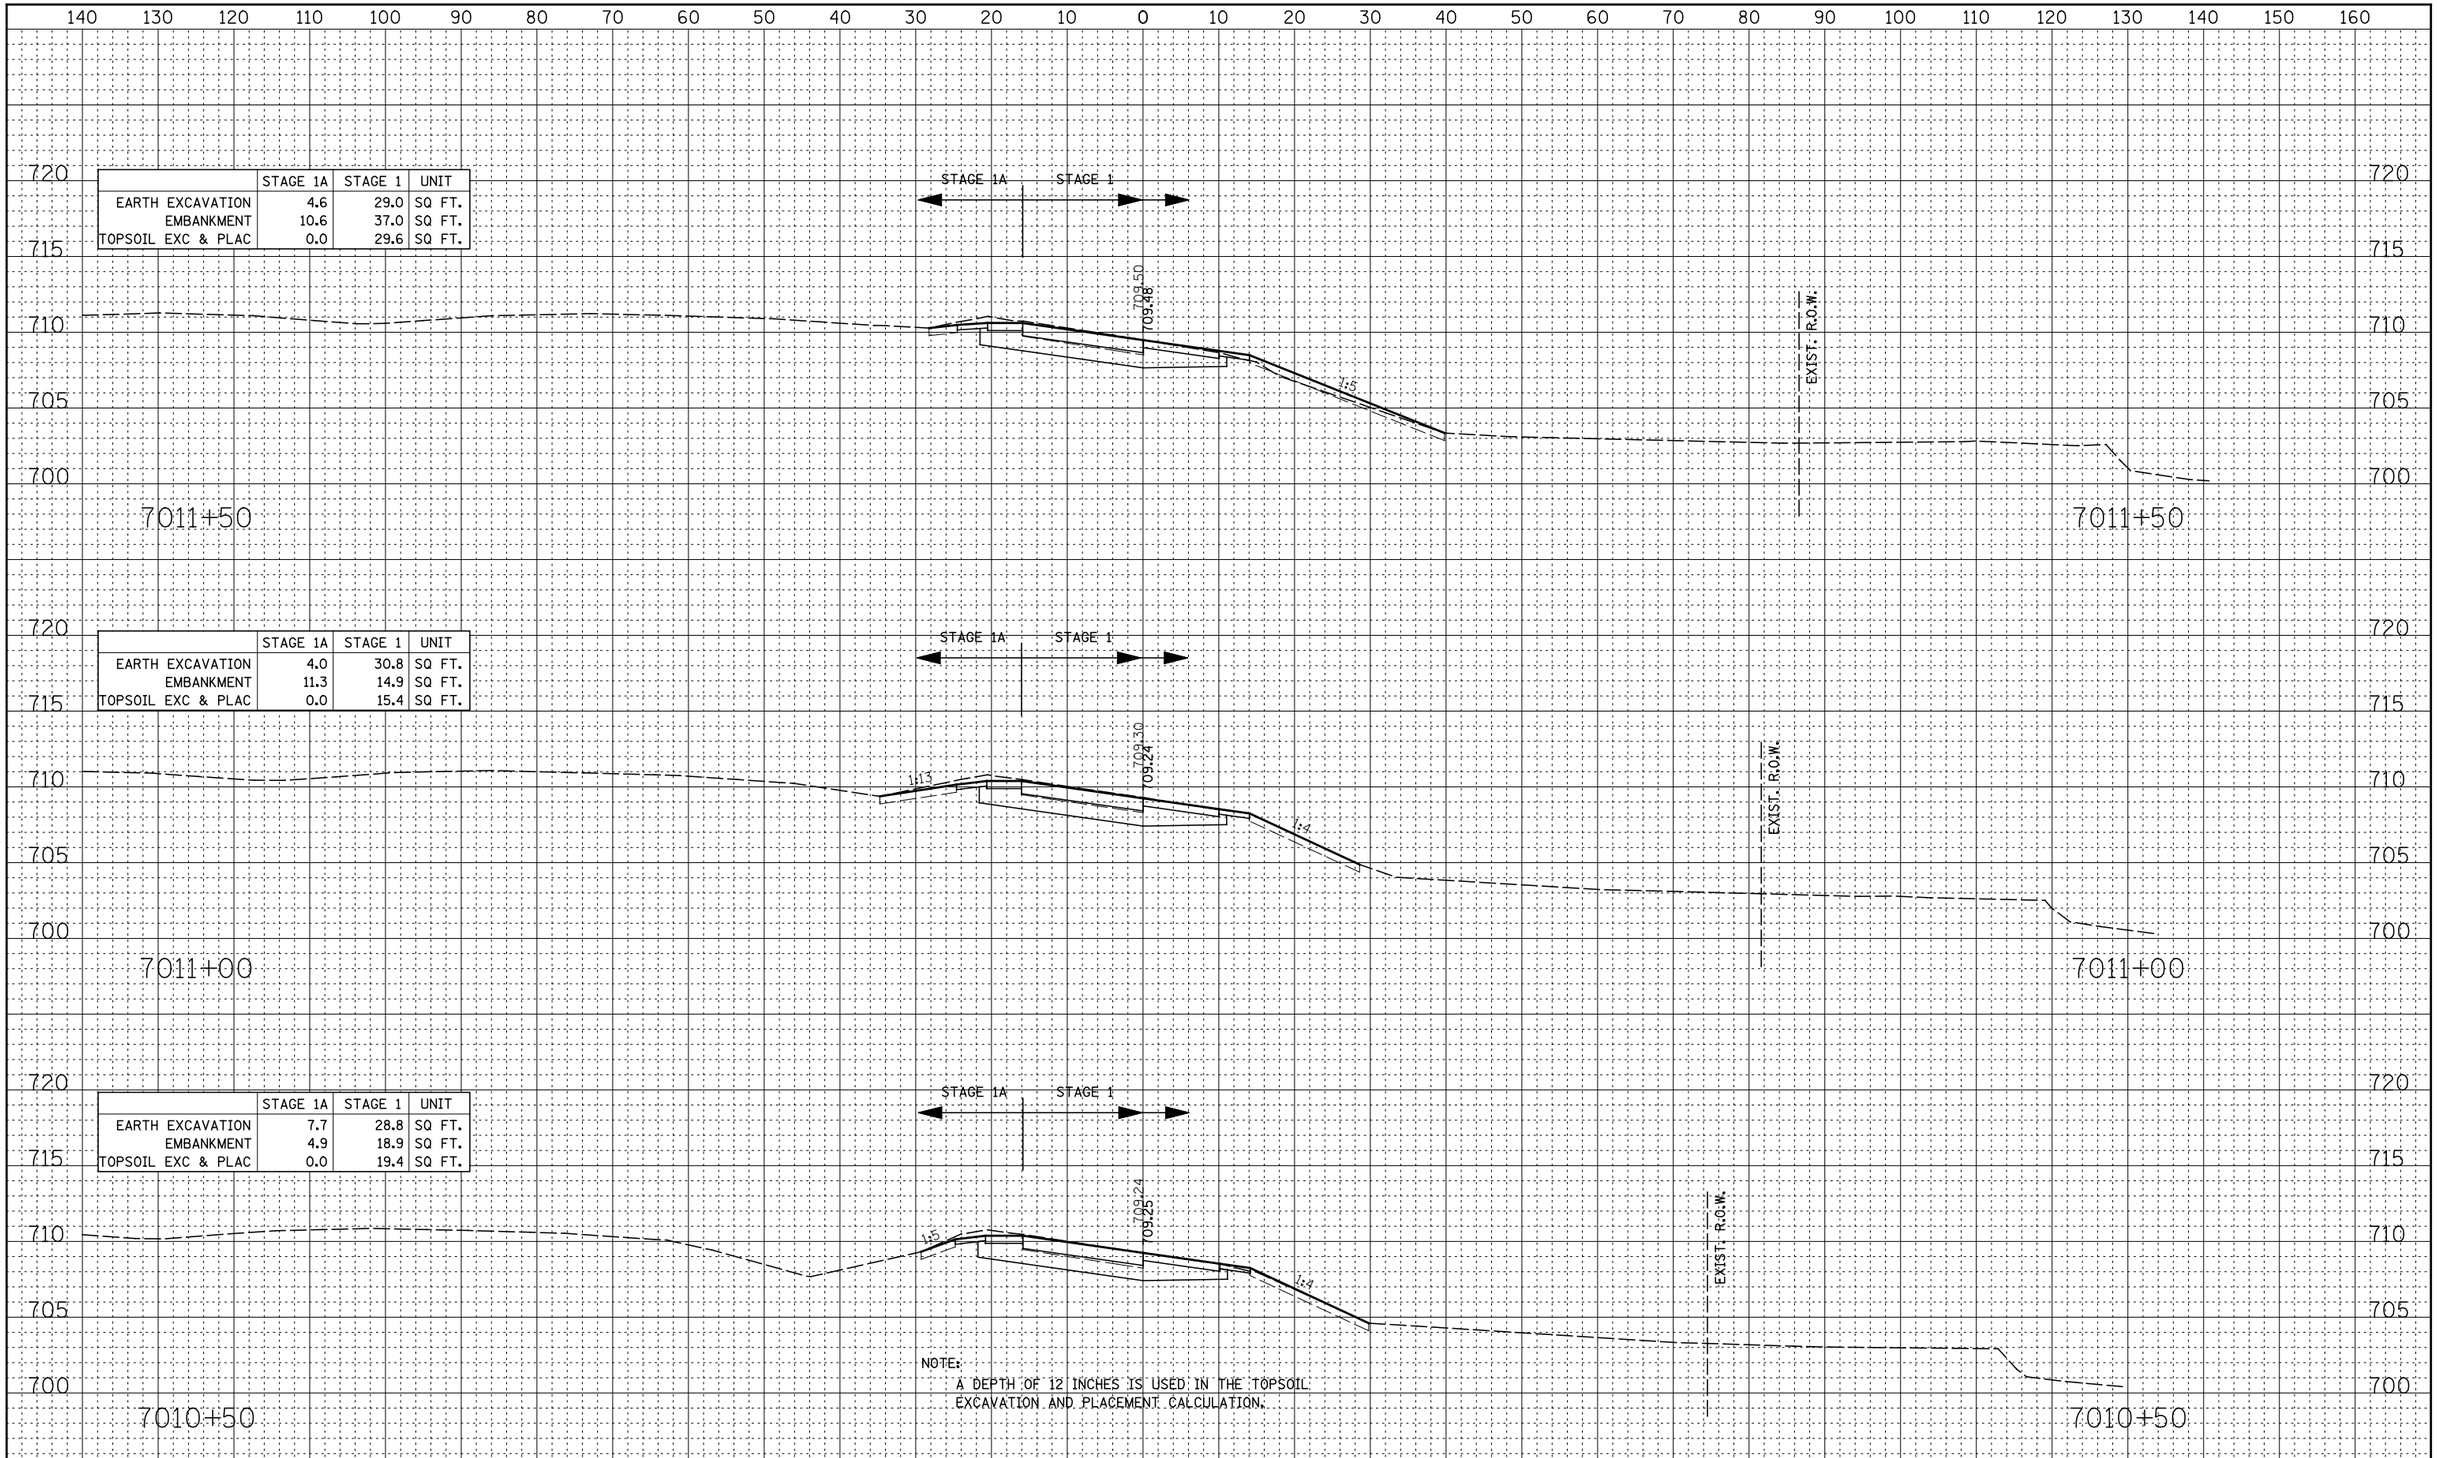

	STAGE 1A	STAGE 1	UNIT
EARTH EXCAVATION	4.6	29.0	SQ FT.
EMBANKMENT	10.6	37.0	SQ FT.
TOPSOIL EXC & PLAC	0.0	29.6	SQ FT.

	STAGE 1A	STAGE 1	UNIT
EARTH EXCAVATION	4.0	30.8	SQ FT.
EMBANKMENT	11.3	14.9	SQ FT.
TOPSOIL EXC & PLAC	0.0	15.4	SQ FT.

	STAGE 1A	STAGE 1	UNIT
EARTH EXCAVATION	7.7	28.8	SQ FT.
EMBANKMENT	4.9	18.9	SQ FT.
TOPSOIL EXC & PLAC	0.0	19.4	SQ FT.

NOTE:
A DEPTH OF 12 INCHES IS USED IN THE TOPSOIL EXCAVATION AND PLACEMENT CALCULATION.

FINAL SURVEY		BY	DATE
NOTE BOOK	SURVEYED		
	PLOTTED		
	TEMPLATE		
	AREAS		
NO.	AREAS CHECKED		

ORIGINAL SURVEY		BY	DATE
NOTE BOOK	SURVEYED		
	PLOTTED		
	TEMPLATE		
	AREAS		
NO.	AREAS CHECKED		

FILE NAME = $FILEL$	USER NAME = $USER$	DESIGNED - RTA	REVISED -
		DRAWN - KES	REVISED -
	PLOT SCALE = $SCALE$	CHECKED - PJO	REVISED -
	PLOT DATE = $DATE$	DATE - 10/15/2012	REVISED -

STATE OF ILLINOIS
DEPARTMENT OF TRANSPORTATION

CROSS SECTIONS
RAMP C – STAGE 1 THRU 4

SCALE: | SHEET NO. 10 OF 13 SHEETS | STA. 7010+50 TO STA. 7011+50

F.A.P. RTE.	SECTION	COUNTY	TOTAL SHEETS	SHEET NO.
338	(112 & 113) WRS-5	DUPAGE	963	856

CONTRACT NO. 60I31

FED. ROAD DIST. NO. | ILLINOIS | FED. AID PROJECT