ROUTE	SECTION	COUNTY	TOTAL SHEETS	SHEET NUMBER
FAP 383	2010-051 BP	COOK	43	30

CONTRACT NO. 60L32

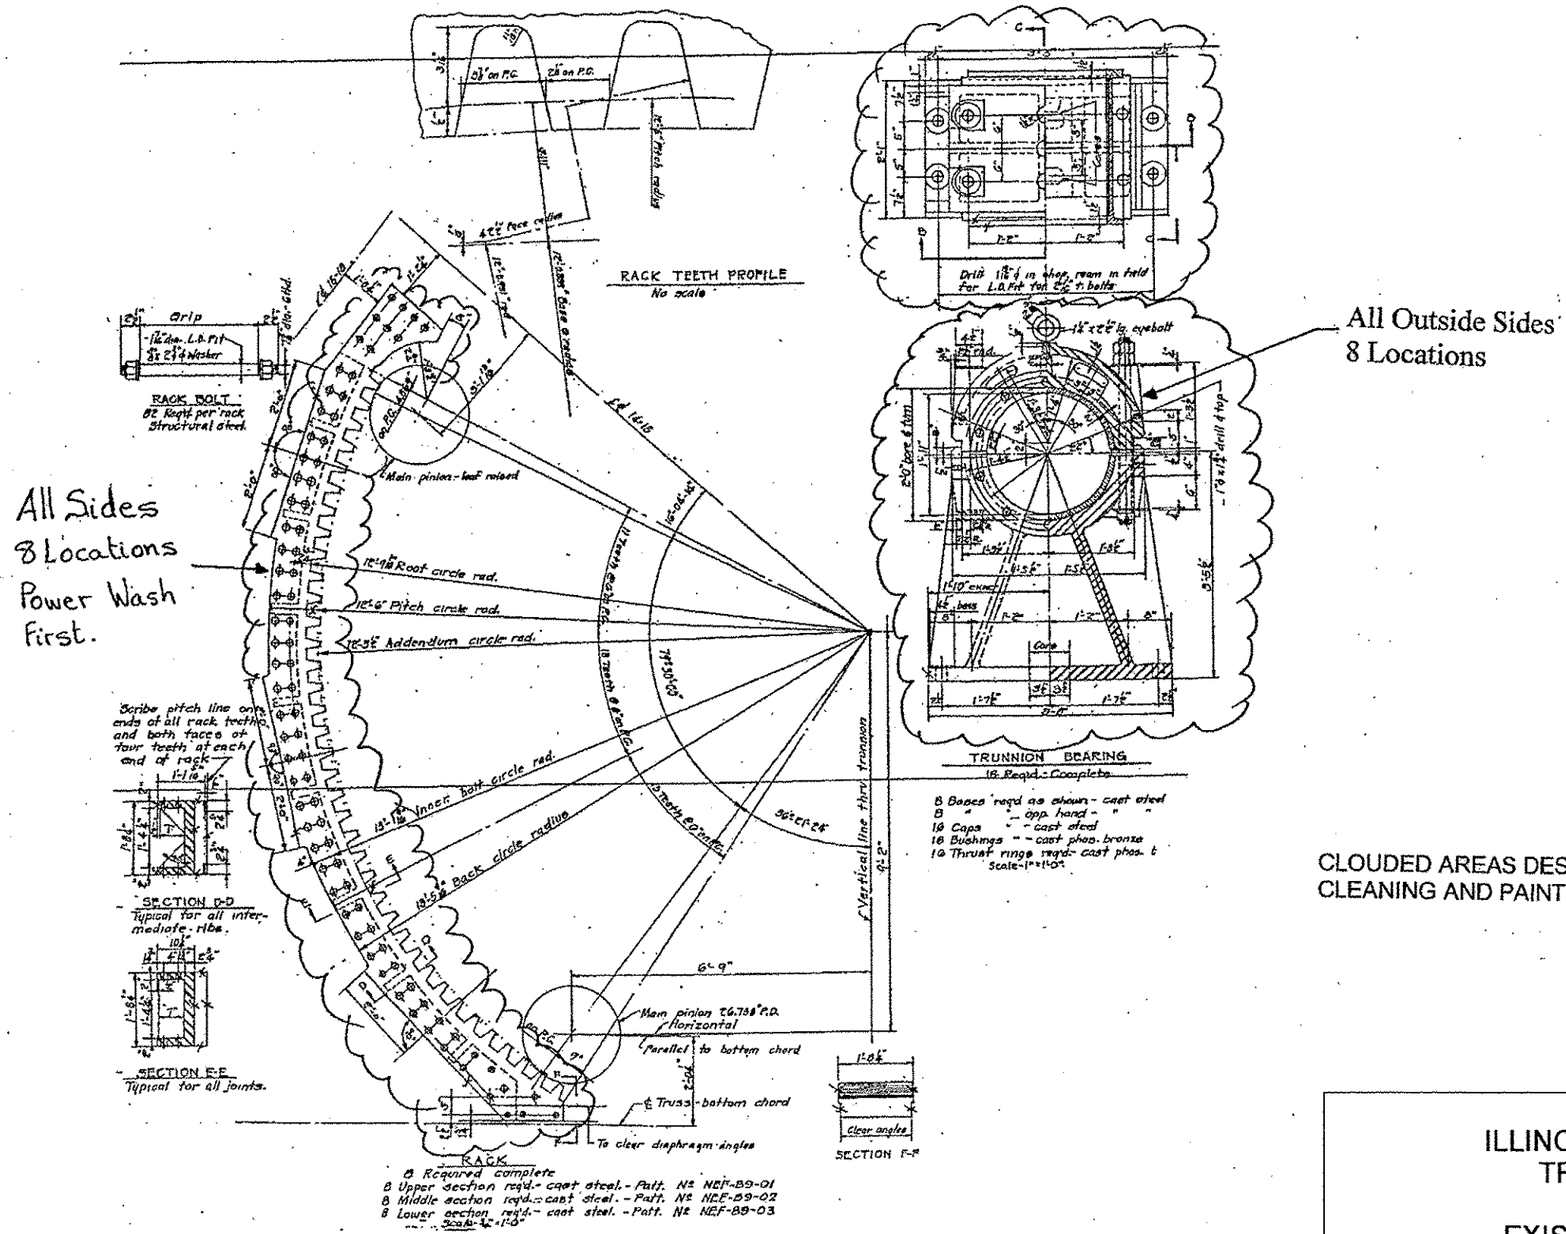

RACK, TRUNION & BEARINGS

CLOUDED AREAS DESIGNATE:
CLEANING AND PAINTING STEEL BRIDGE

ILLINOIS DEPARTMENT OF TRANSPORTATION

EXISTING BRIDGE PLAN

SN 016-0202
OHIO ST. FEEDER