PLAN
SURVEYED
PLOTTED
QUANTITIES CHECKED
R/T. OF WAY CHECKED
CADD FILE NAME
NOTE BOOK
NO.
DATE
BY

PROFILE
SURVEYED
PLOTTED
QUANTITIES CHECKED
BM. NOTED
STRUCTURE NOTATNS CHKD
NOTE BOOK
NO.
DATE
BY

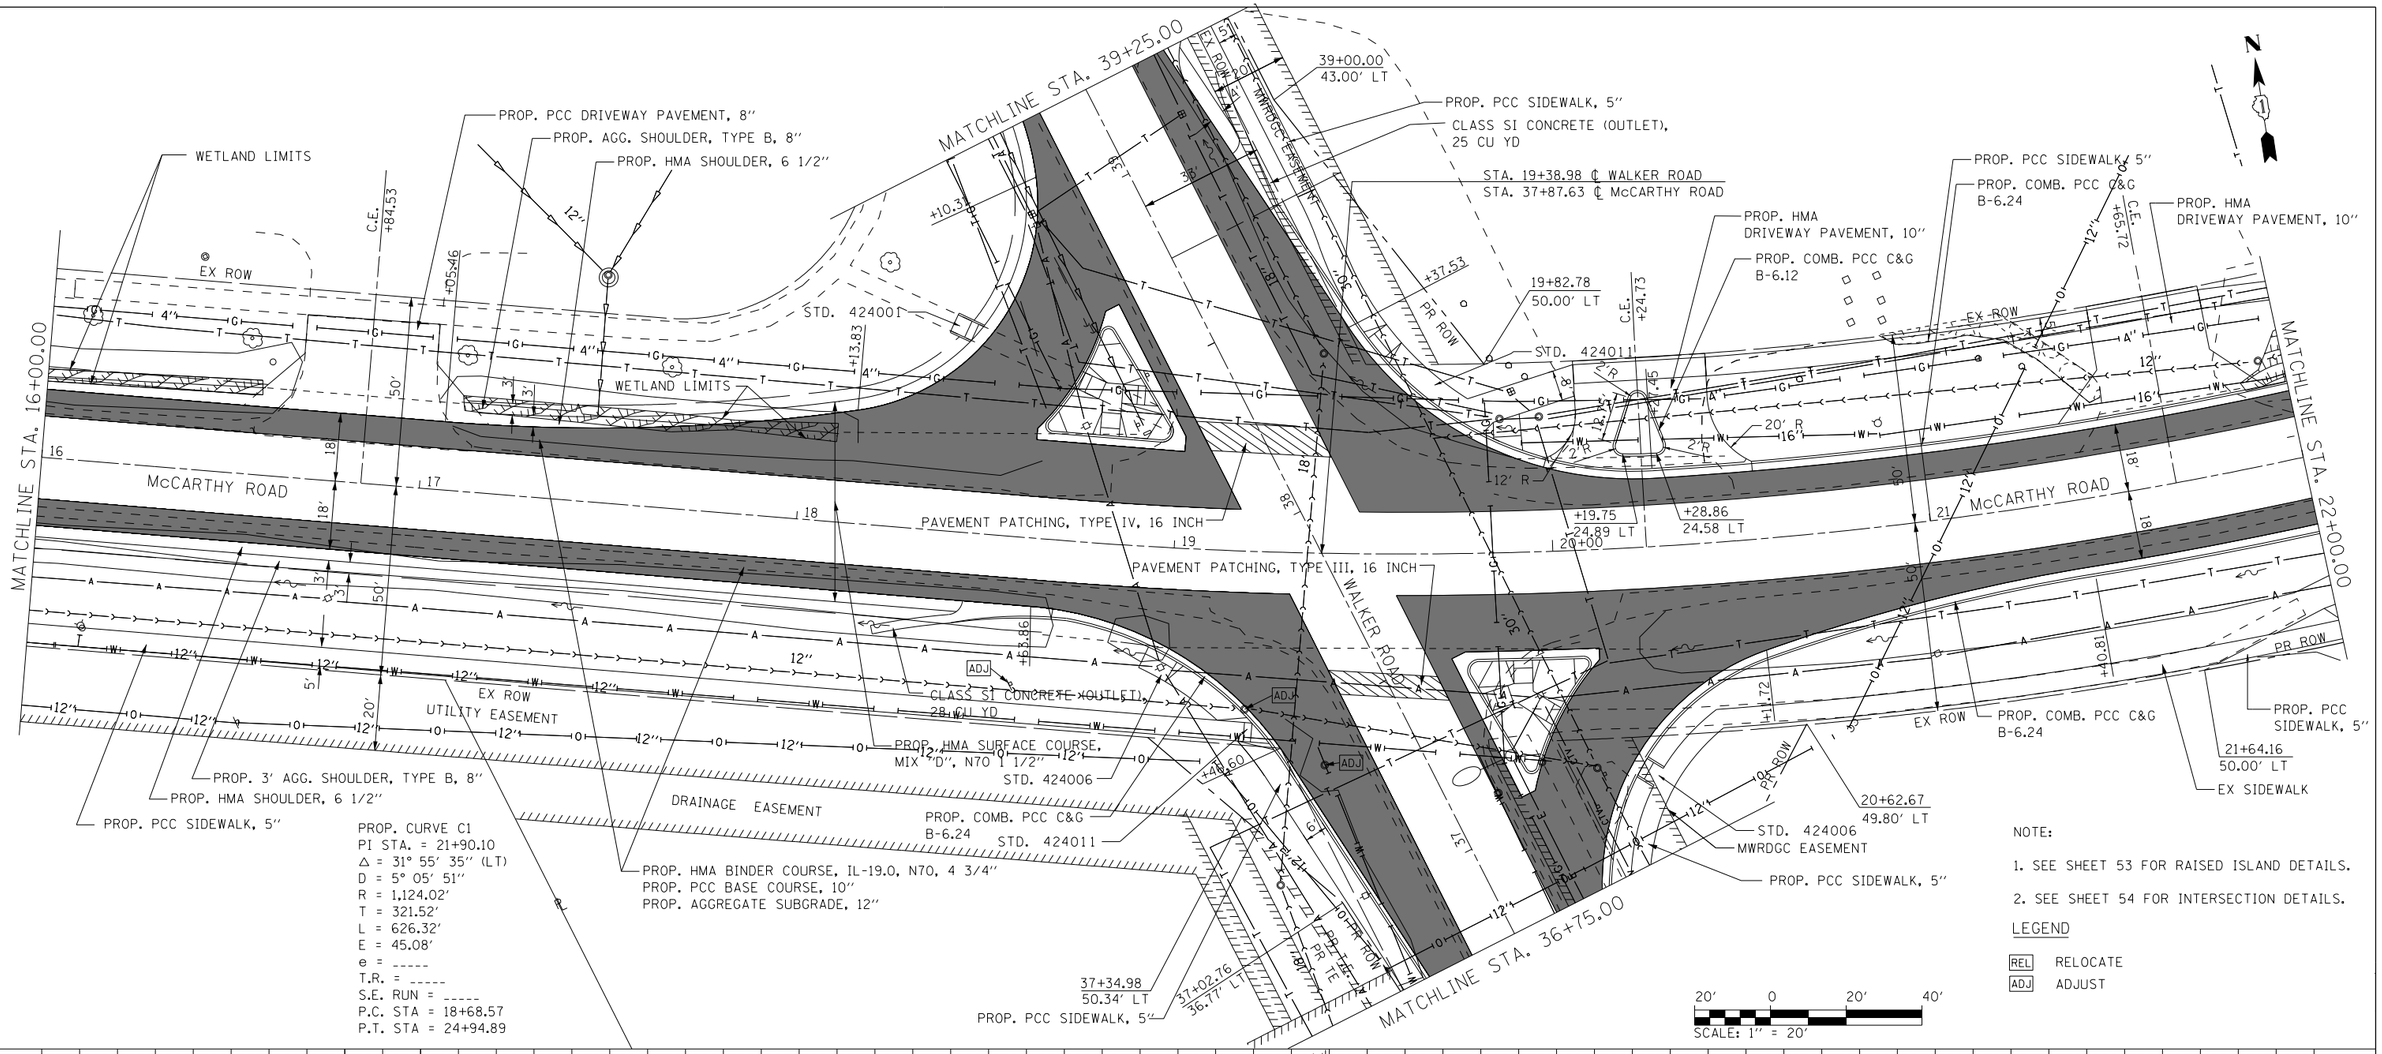

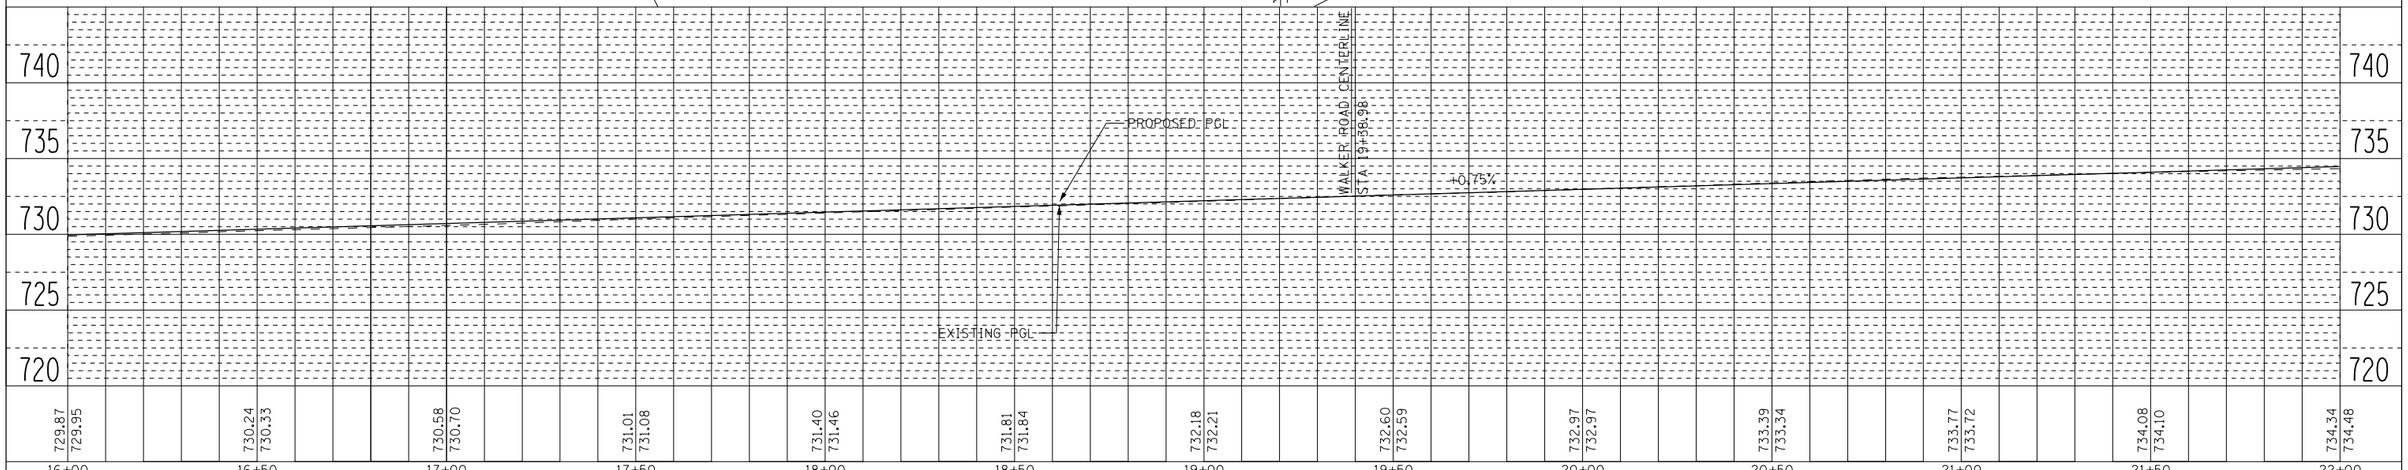

FILE NAME = $FILEL$	USER NAME = rgall	DESIGNED -	REVISED -
		DRAWN -	REVISED -
	PLOT SCALE = 40.0000 ' / in.	CHECKED -	REVISED -
	PLOT DATE = 10/19/2012	DATE -	REVISED -

STATE OF ILLINOIS
DEPARTMENT OF TRANSPORTATION

MCCARTHY ROAD (FAU 1587)
ROADWAY PLAN AND PROFILE

SCALE: | SHEET NO. 2 OF 3 SHEETS | STA. 16+00 | TO STA. 22+00

F.A. RTE.	SECTION	COUNTY	TOTAL SHEETS	SHEET NO.
1587	3098-R	COOK	95	26
		CONTRACT NO. 60L79		
		ILLINOIS FED. AID PROJECT		