FINAL SURVEY		BY	DATE
	SURVEYED		
	PLOTTED		
NOTE BOOK	TEMPLATE		
	AREAS		
NO.	AREAS CHECKED		

ORIGINAL SURVEY		BY	DATE
	SURVEYED		
	PLOTTED		
NOTE BOOK	TEMPLATE		
	AREAS		
NO.	AREAS CHECKED		

FILE NAME = $FILEL$

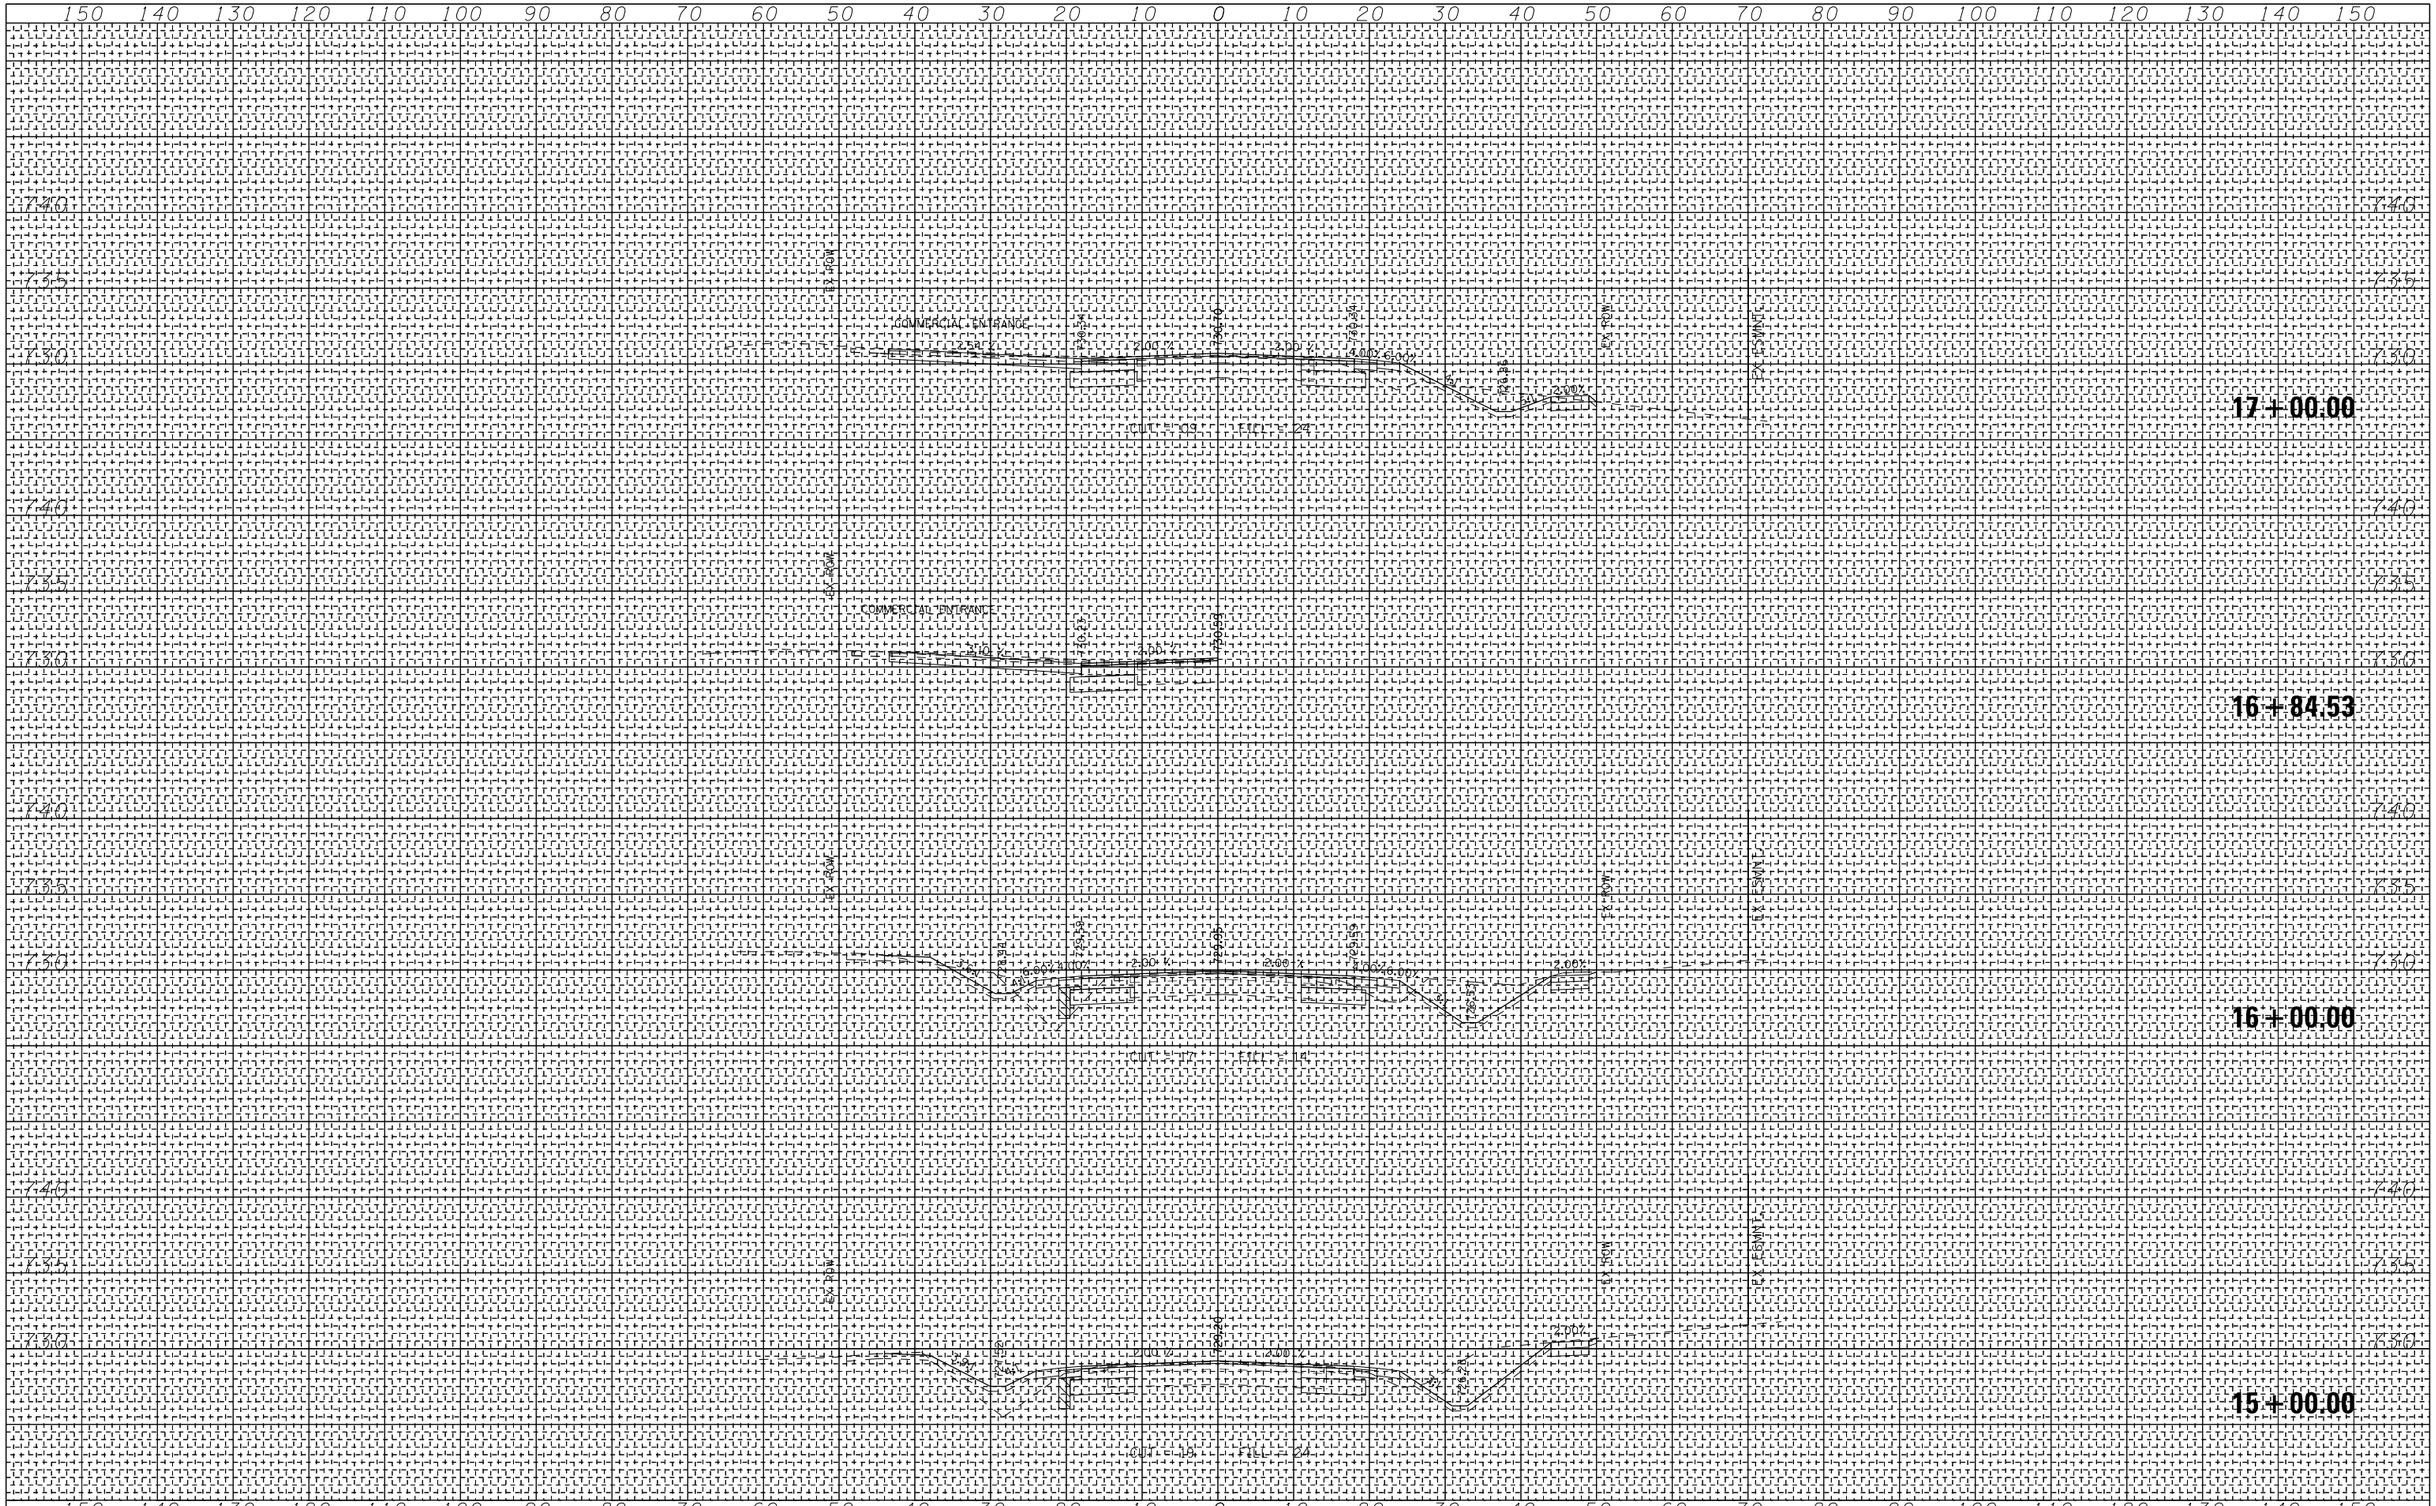

USER NAME = rgall	DESIGNED - PWK	REVISED -	
	DRAWN - ERD	REVISED -	
PLOT SCALE = 20.0000 ' / in.	CHECKED - KDF	REVISED -	
PLOT DATE = 10/19/2012	DATE -	REVISED -	

STATE OF ILLINOIS
DEPARTMENT OF TRANSPORTATION

CROSS-SECTIONS
McCARTHY ROAD

SCALE: 10:H 5:V | SHEET NO. OF SHEETS | STA. 15+00.00 TO STA. 17+00.00

F.A.U RTE.	SECTION	COUNTY	TOTAL SHEETS	SHEET NO.
1587	3098-R	COOK	95	83
		CONTRACT NO. 60L79		
FED. ROAD DIST. NO.	ILLINOIS	FED. AID PROJECT		