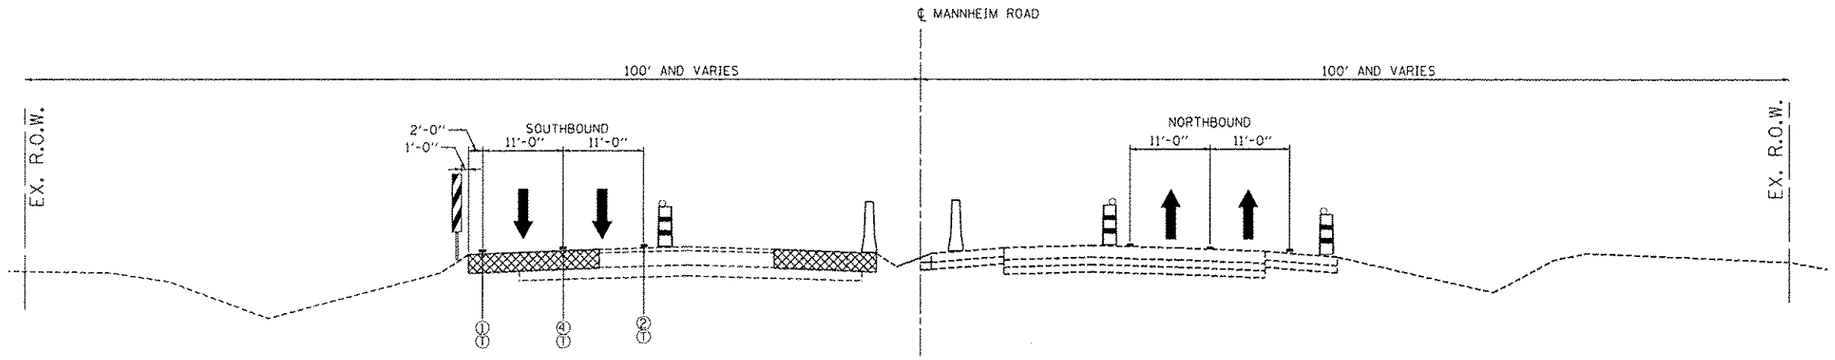

STAGE 1 - SUB-STAGE C

MANNHEIM RD.

(STA. 127+00)

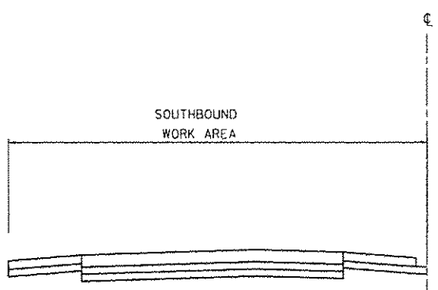

STAGE 2 SUB-STAGE A

MANNHEIM RD.

(STA. 127+00)

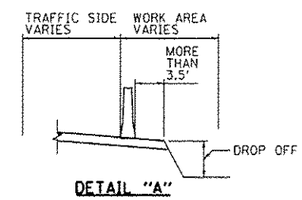

DETAIL "A"

SEE TEMPORARY CONCRETE BARRIER NOTE 1.

TEMPORARY CONCRETE BARRIER:

1) AT LOCATIONS WHERE A DROP OFF FROM THE GROUND SURFACE ADJACENT TO THE TEMPORARY CONCRETE BARRIER IS 3.5' OR LESS FROM THE TEMPORARY CONCRETE BARRIER, THE TEMPORARY CONCRETE BARRIER SHALL BE SECURED TO THE TEMPORARY PAVEMENT OR PAVED SHOULDER, USING THREE ANCHORING PINS INSTALLED ON THE TRAFFIC SIDE OF THE TEMPORARY CONCRETE BARRIER. THIS WORK SHALL BE INCLUDED IN THE CONTRACT UNIT PRICES FOR TEMPORARY CONCRETE BARRIER AND RELOCATE TEMPORARY CONCRETE BARRIER. SEE DETAIL "A"

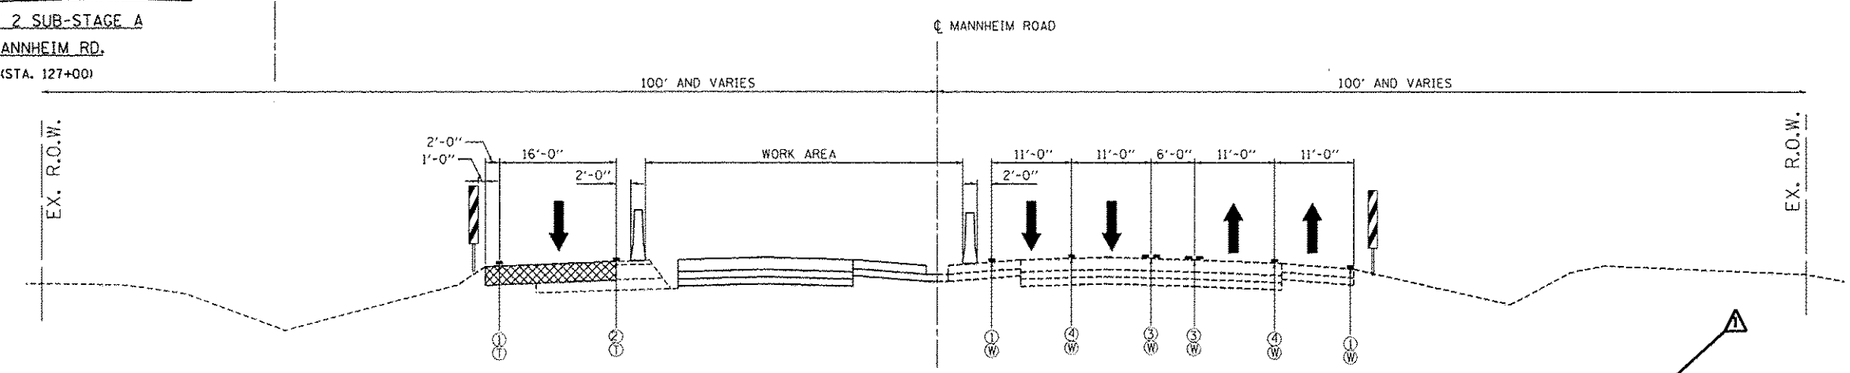

STAGE 2

MANNHEIM RD.

(STA. 127+00)

NOTES:

1) EPOXY OR POLYUREA PAVEMENT MARKING SHALL BE USED FOR TEMPORARY PAVEMENT MARKING WHEN CONSTRUCTION STAGING EXTENDS OVER THE WINTER PERIOD. EPOXY OR POLYUREA PAVEMENT MARKING WILL BE PAID AT THE CONTRACT UNIT PRICE OF TEMPORARY PAVEMENT MARKING OR WET REFLECTIVE TEMPORARY TAPE TYPE III AND NO ADDITIONAL COMPENSATION WILL BE ALLOWED FOR CHANGES IN QUANTITIES TO COMPLY WITH THIS REQUIREMENT.

2) REMOVAL OF EPOXY OR POLYUREA PAVEMENT MARKING THAT WAS PLACED FOR CONSTRUCTION STAGE DURING WINTER PERIOD, WILL BE PAID FOR AS PAVEMENT MARKING REMOVAL.

MAINTENANCE OF TRAFFIC LEGEND

- TEMPORARY PAVEMENT
- TEMPORARY CONCRETE BARRIER
- TYPE II BARRICADE OR DRUM W/ TYPE C STEADY BURN MONO-DIRECTIONAL LIGHT
- DOUBLE VERTICAL PANEL
- TRAFFIC DIRECTION
- (1) PVT MK - LINE 4" WHITE
- (2) PVT MK - LINE 4" YELLOW
- (3) PVT MK - DBL 4" YELLOW
- (4) PVT MK - LINE 4" WHITE (10' DASH- 30' SKIP)
- (5) PVT MK - LINE 6" WHITE
- (6) PVT MK - LINE 8" WHITE
- (7) EXISTING PAVEMENT MARKING
- (T) TEMP PVT MK (SEE GENERAL NOTES SHT G-03)
- (W) WET REF TEM TAPE T3 (SEE GENERAL NOTES SHT G-03)
- (P) PERM PVT MK (SEE PVT MK PLANS)

MOT-05

FILE NAME = $FILEL$	USER NAME = $USER$	DESIGNED - JZP	REVISED - 1 12/27/2012 MM	STATE OF ILLINOIS DEPARTMENT OF TRANSPORTATION	MAINTENANCE OF TRAFFIC TYPICAL SECTIONS STAGE 1 – SUB-STAGE C AND STAGE 2	F.A. RTE.	SECTION	COUNTY	TOTAL SHEETS	SHEET NO.
		DRAWN - MM	REVISED -				0105-WRS	COOK	537	86
TENG TENG & ASSOCIATES, INC. ENGINEERS/ARCHITECTS/PLANNERS CHICAGO, ILLINOIS	PLOT SCALE = $SCALE$	CHECKED - KDA	REVISED -					CONTRACT NO. 60P35		
	PLOT DATE = 12-26-2012	DATE - 10/19/12	REVISED -		SCALE: 1"=10' SHEET NO. OF SHEETS STA. TO STA.		ILLINOIS	FED. AID PROJECT		

$$$$ref_list_name$$$$ MOMAAAAAA F:\DOC_EXP\D31-2012\2584-02\COMMON\PSET\TEMPSHEET\PLOT\D1602P35-SHT-STAGING1.TAZCN 12-26-2012 18:47:18