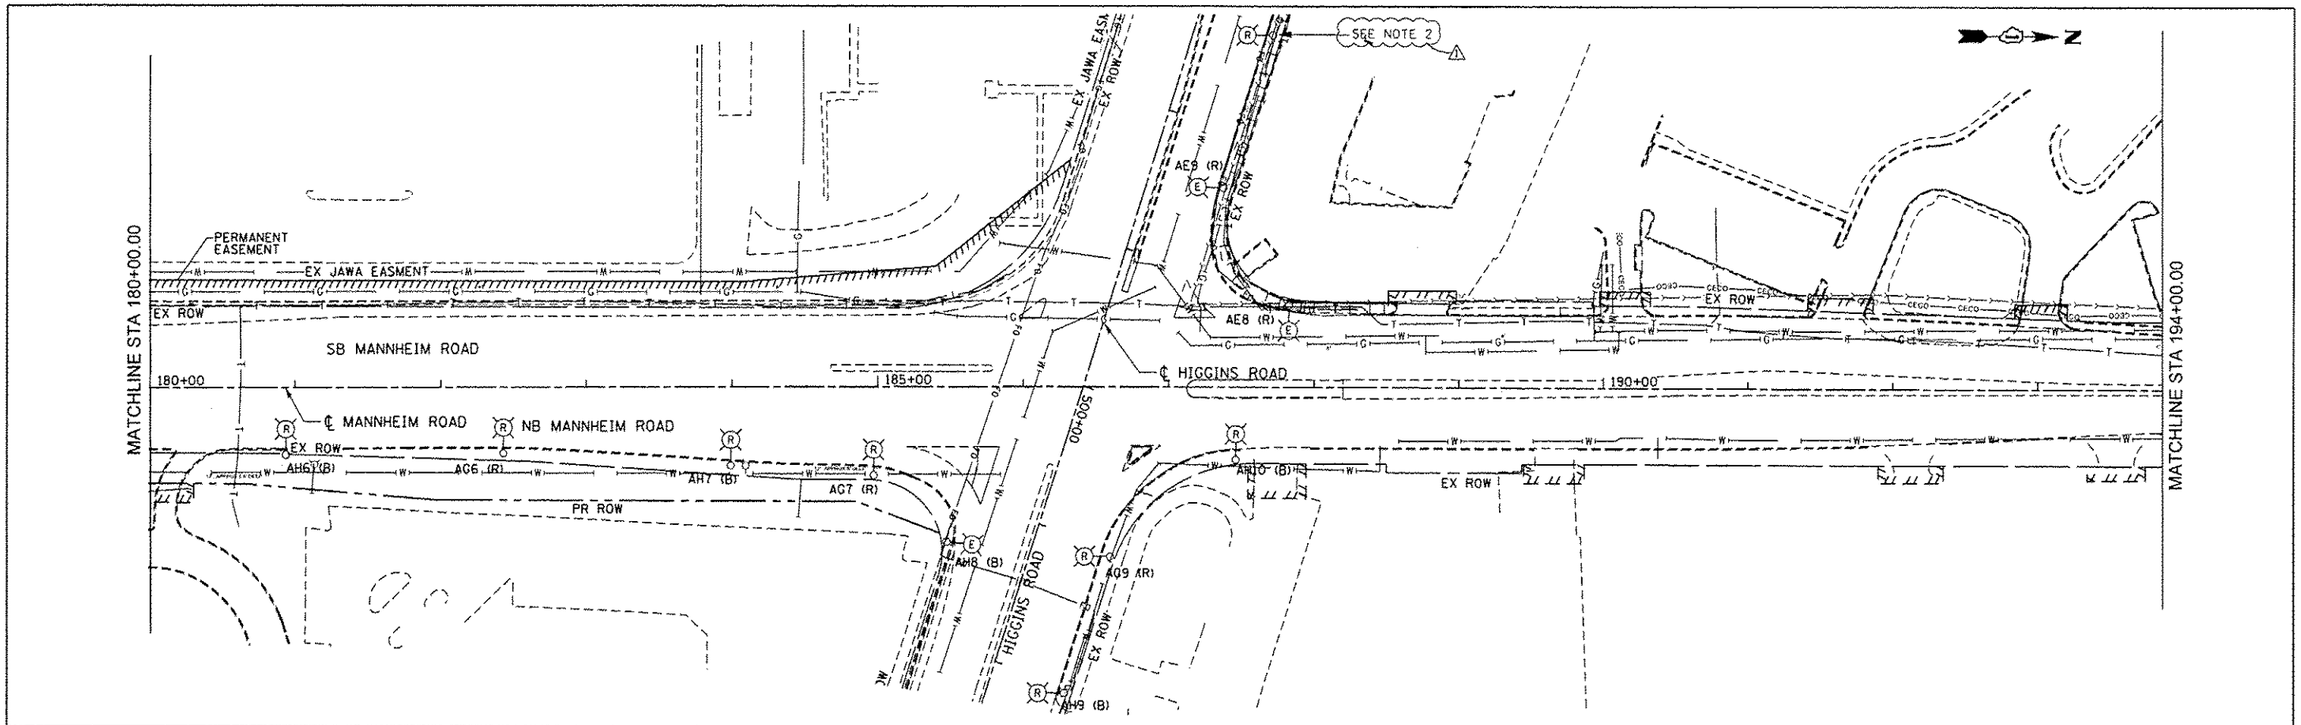

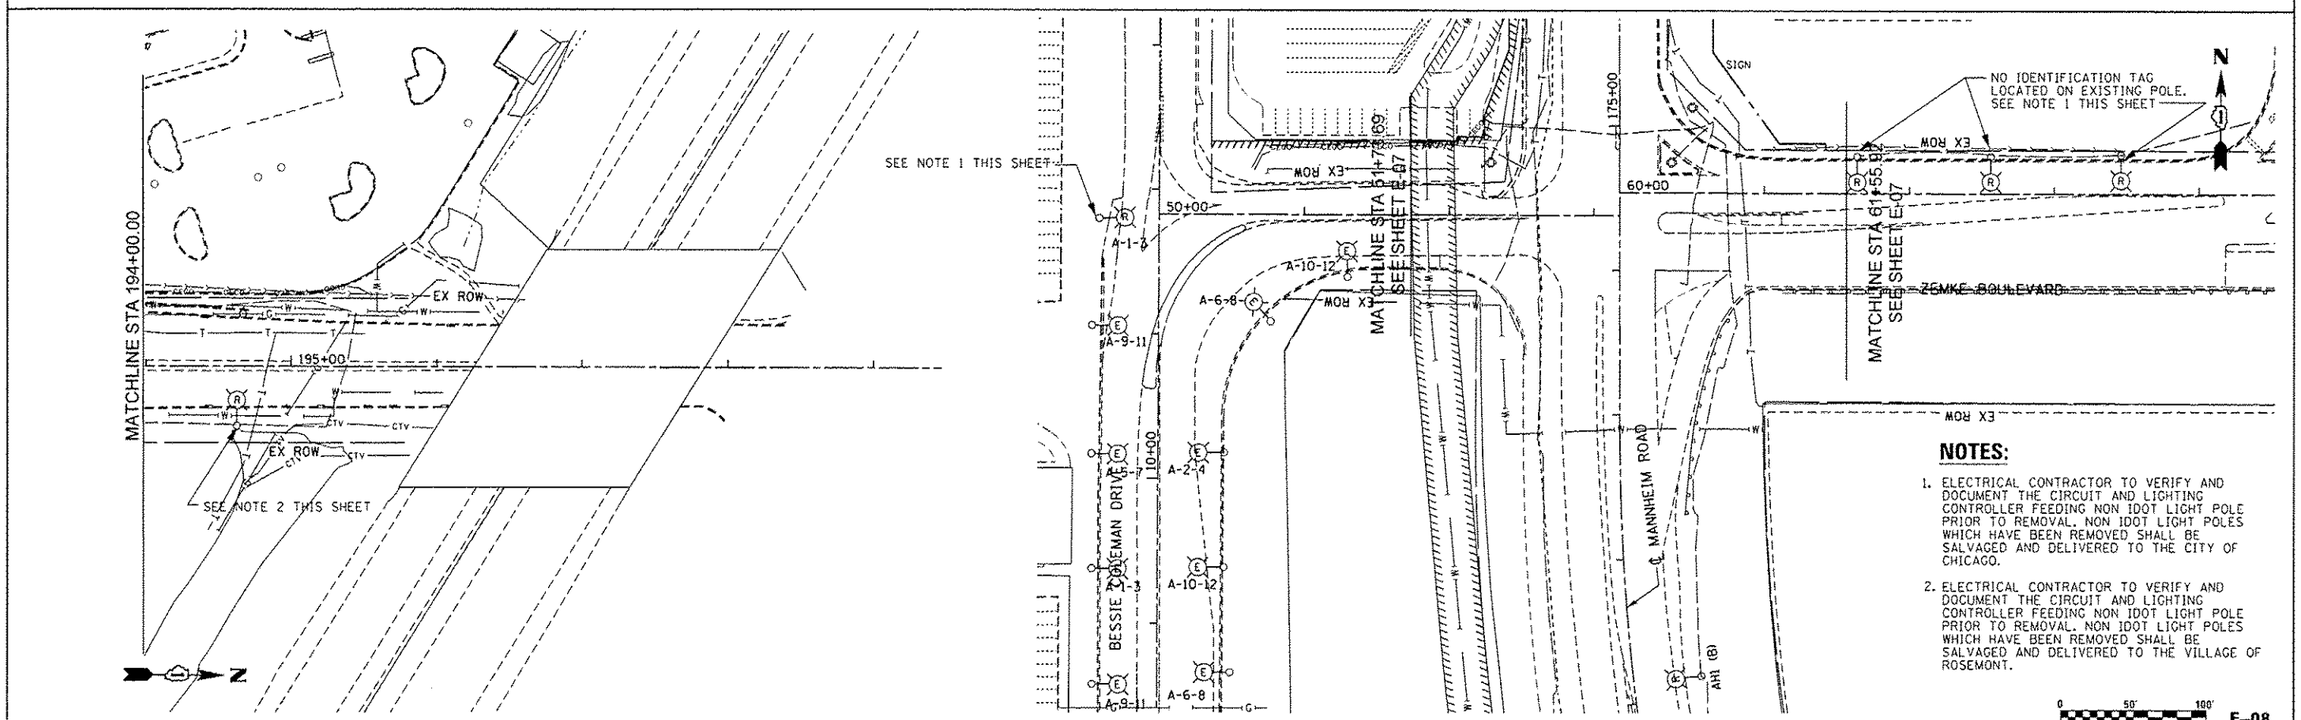

NOTES:

1. ELECTRICAL CONTRACTOR TO VERIFY AND DOCUMENT THE CIRCUIT AND LIGHTING CONTROLLER FEEDING NON IDOT LIGHT POLE PRIOR TO REMOVAL. NON IDOT LIGHT POLES WHICH HAVE BEEN REMOVED SHALL BE SALVAGED AND DELIVERED TO THE CITY OF CHICAGO.
2. ELECTRICAL CONTRACTOR TO VERIFY AND DOCUMENT THE CIRCUIT AND LIGHTING CONTROLLER FEEDING NON IDOT LIGHT POLE PRIOR TO REMOVAL. NON IDOT LIGHT POLES WHICH HAVE BEEN REMOVED SHALL BE SALVAGED AND DELIVERED TO THE VILLAGE OF ROSEMONT.

0 50' 100'

E-08

Globetrotters® Engineering Corporation ENGINEERS ARCHITECTS 300 South Wacker Drive Chicago, Illinois 60606	USER NAME = mkosir	DESIGNED CD	REVISED -	STATE OF ILLINOIS DEPARTMENT OF TRANSPORTATION	LIGHTING REMOVAL PLAN STAGE 1 MANNHEIM ROAD	F.A.P. RTE. 330	SECTION 0105-WRS	COUNTY COOK	TOTAL SHEETS 537 / SHEET NO. 272
		DRAWN RL	REVISED -					CONTRACT NO. 60P35	
	PLOT SCALE = 50:1	CHECKED CD	REVISED -						
	PLOT DATE = 27-DEC-2012	DATE	REVISED △1 12/28/12 ADDENDUM 1		SCALE: 1" = 50' SHEET NO. OF SHEETS STA. 180+00.00 TO STA. 196+15.00			ILLINOIS FED. AID PROJECT	

FILE NAME = IP_PWP(dms47849\D160P35-sht-E-Rmvl Staging) 4.dgn