MAINTENANCE OF TRAFFIC LEGEND

- WORK AREA
- TEMPORARY PAVEMENT (TO BE CONSTRUCTED IN CURRENT STAGE)
- TRAFFIC DIRECTION
- BARRICADE, TYPE III, W/ TYPE A BI-DIRECTIONAL FLASHING LIGHT
- TYPE II BARRICADES OR DRUMS W/ TYPE C STEADY BURN LIGHT
- TYPE B MONO-DIRECTIONAL FLASHING LIGHT
- ARROW BOARD
- DOUBLE VERTICAL PANEL
- PROPOSED SIGN
- TEMPORARY CONCRETE BARRIER
- RAMP CLOSED
- (1) PVT MK - LINE 4" WHITE
- (2) PVT MK - LINE 4" YELLOW
- (3) PVT MK - DBL 4" YELLOW
- (4) PVT MK - LINE 6" WHITE
- (5) PVT MK - LINE 12"
- (6) PVT MK - LTRS & SYMB
- (7) PVT MK - LINE 24" WHITE
- (8) PVT MK - LINE 8" WHITE
- (T) TEMP PVT MK (SEE GENERAL NOTES SHT G-03)
- (W) WET REF TEM TAPE T3 (SEE GENERAL NOTES SHT G-03)
- (P) PERM PVT MK (SEE PVT MK PLANS)

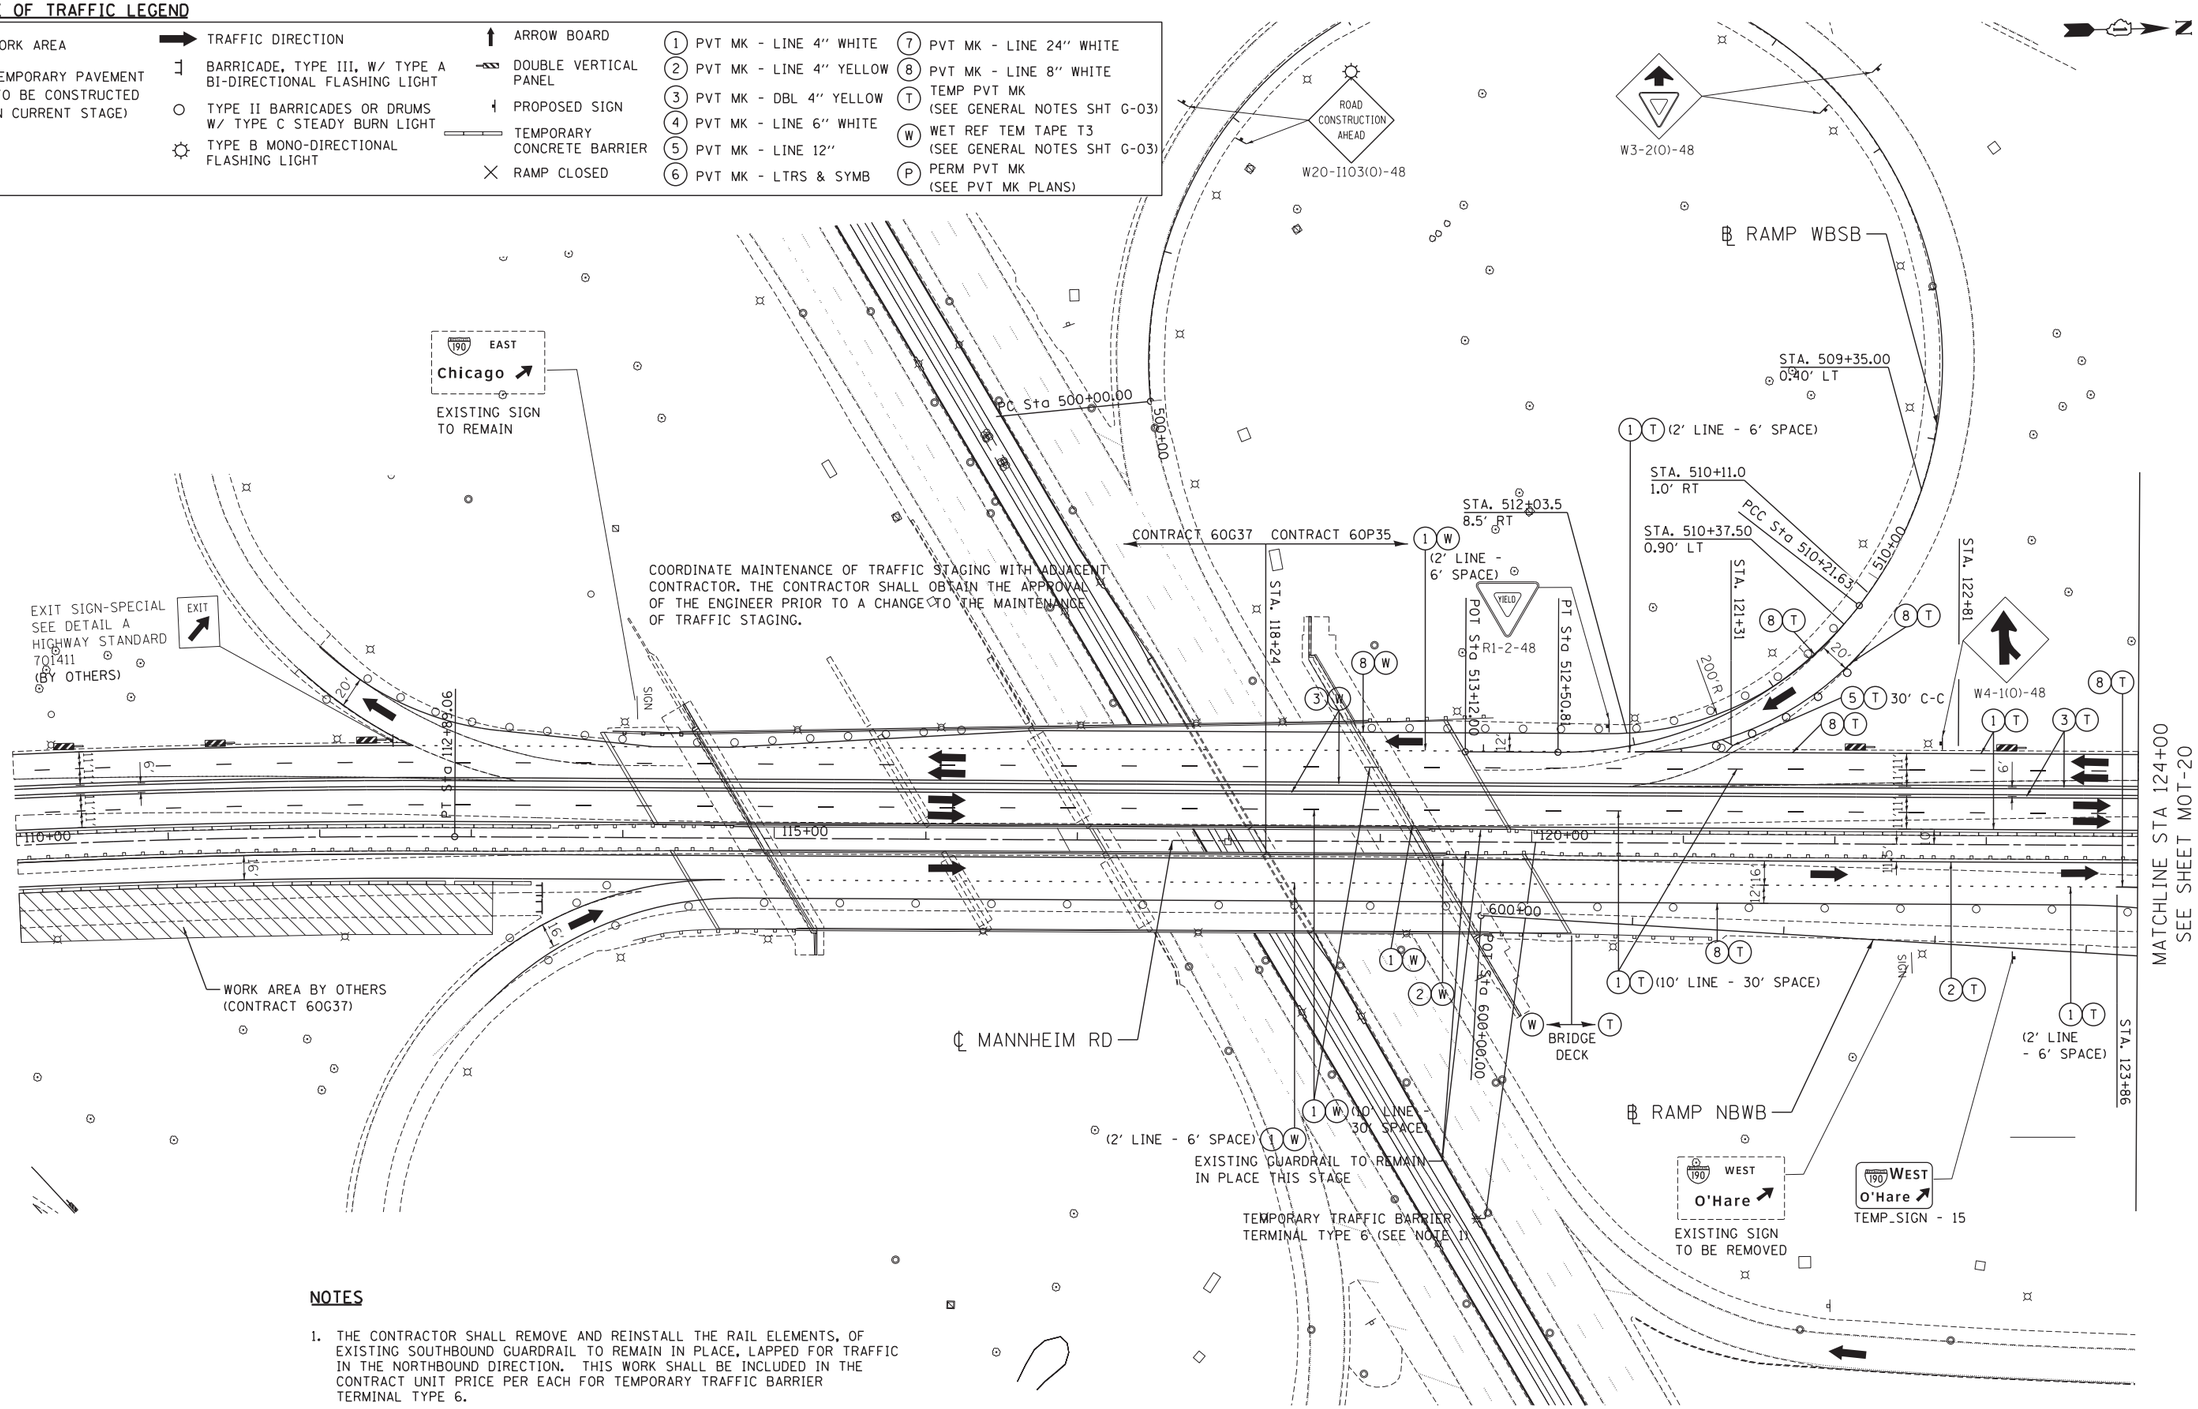

NOTES

1. THE CONTRACTOR SHALL REMOVE AND REINSTALL THE RAIL ELEMENTS, OF EXISTING SOUTHBOUND GUARDRAIL TO REMAIN IN PLACE, LAPPED FOR TRAFFIC IN THE NORTHBOUND DIRECTION. THIS WORK SHALL BE INCLUDED IN THE CONTRACT UNIT PRICE PER EACH FOR TEMPORARY TRAFFIC BARRIER TERMINAL TYPE 6.
2. ALL TEMPORARY INFORMATION SIGNS SHALL BE INSTALLED PRIOR TO IMPLEMENTING STAGE I TRAFFIC CONFIGURATION.

MOT-19

FILE NAME = $FILEL$	USER NAME = $USER$	DESIGNED - BRH	REVISED -	STATE OF ILLINOIS DEPARTMENT OF TRANSPORTATION	MAINTENANCE OF TRAFFIC STAGE 1	F.A. RTE.	SECTION	COUNTY	TOTAL SHEETS	SHEET NO.
		DRAWN - JZP	REVISED -				0105-WRS	COOK	537	100
TENG & ASSOCIATES, INC. ENGINEERS/ARCHITECTS/PLANNERS CHICAGO, ILLINOIS	PLOT SCALE = $SCALE$	CHECKED - KDA	REVISED -					CONTRACT NO. 60P35		
	PLOT DATE = $DATE$	DATE - 10/19/12	REVISED -		SCALE: 1"=50' SHEET NO. OF SHEETS STA. 110+00 TO STA. 124+00		ILLINOIS FED. AID PROJECT			

..\D160P35-ALIGNMENT.DGN, ..\D160P35-LAYOUT.DGN, ..\D160P35-TOPOS1.DGN, ..\D160P35-ROW.DGN, ..\D160P35-STAGING1.DGN, ..\D160P35-STAGING1.DGN, ..\D160P35-BORDERT.DGN, ..\D160G37-SHT-STAGING1.8.DGN, ..\D160P35-MOT.GUIDESIGN.DGN
10-22-2012, 17:58:47 MOHAMMMA F:\DOC.EXP\CHI-00012584-02\COMMON\PSET\TEMPSHEETPLOT\D160P35-SHT-STAGING1.1.DGN