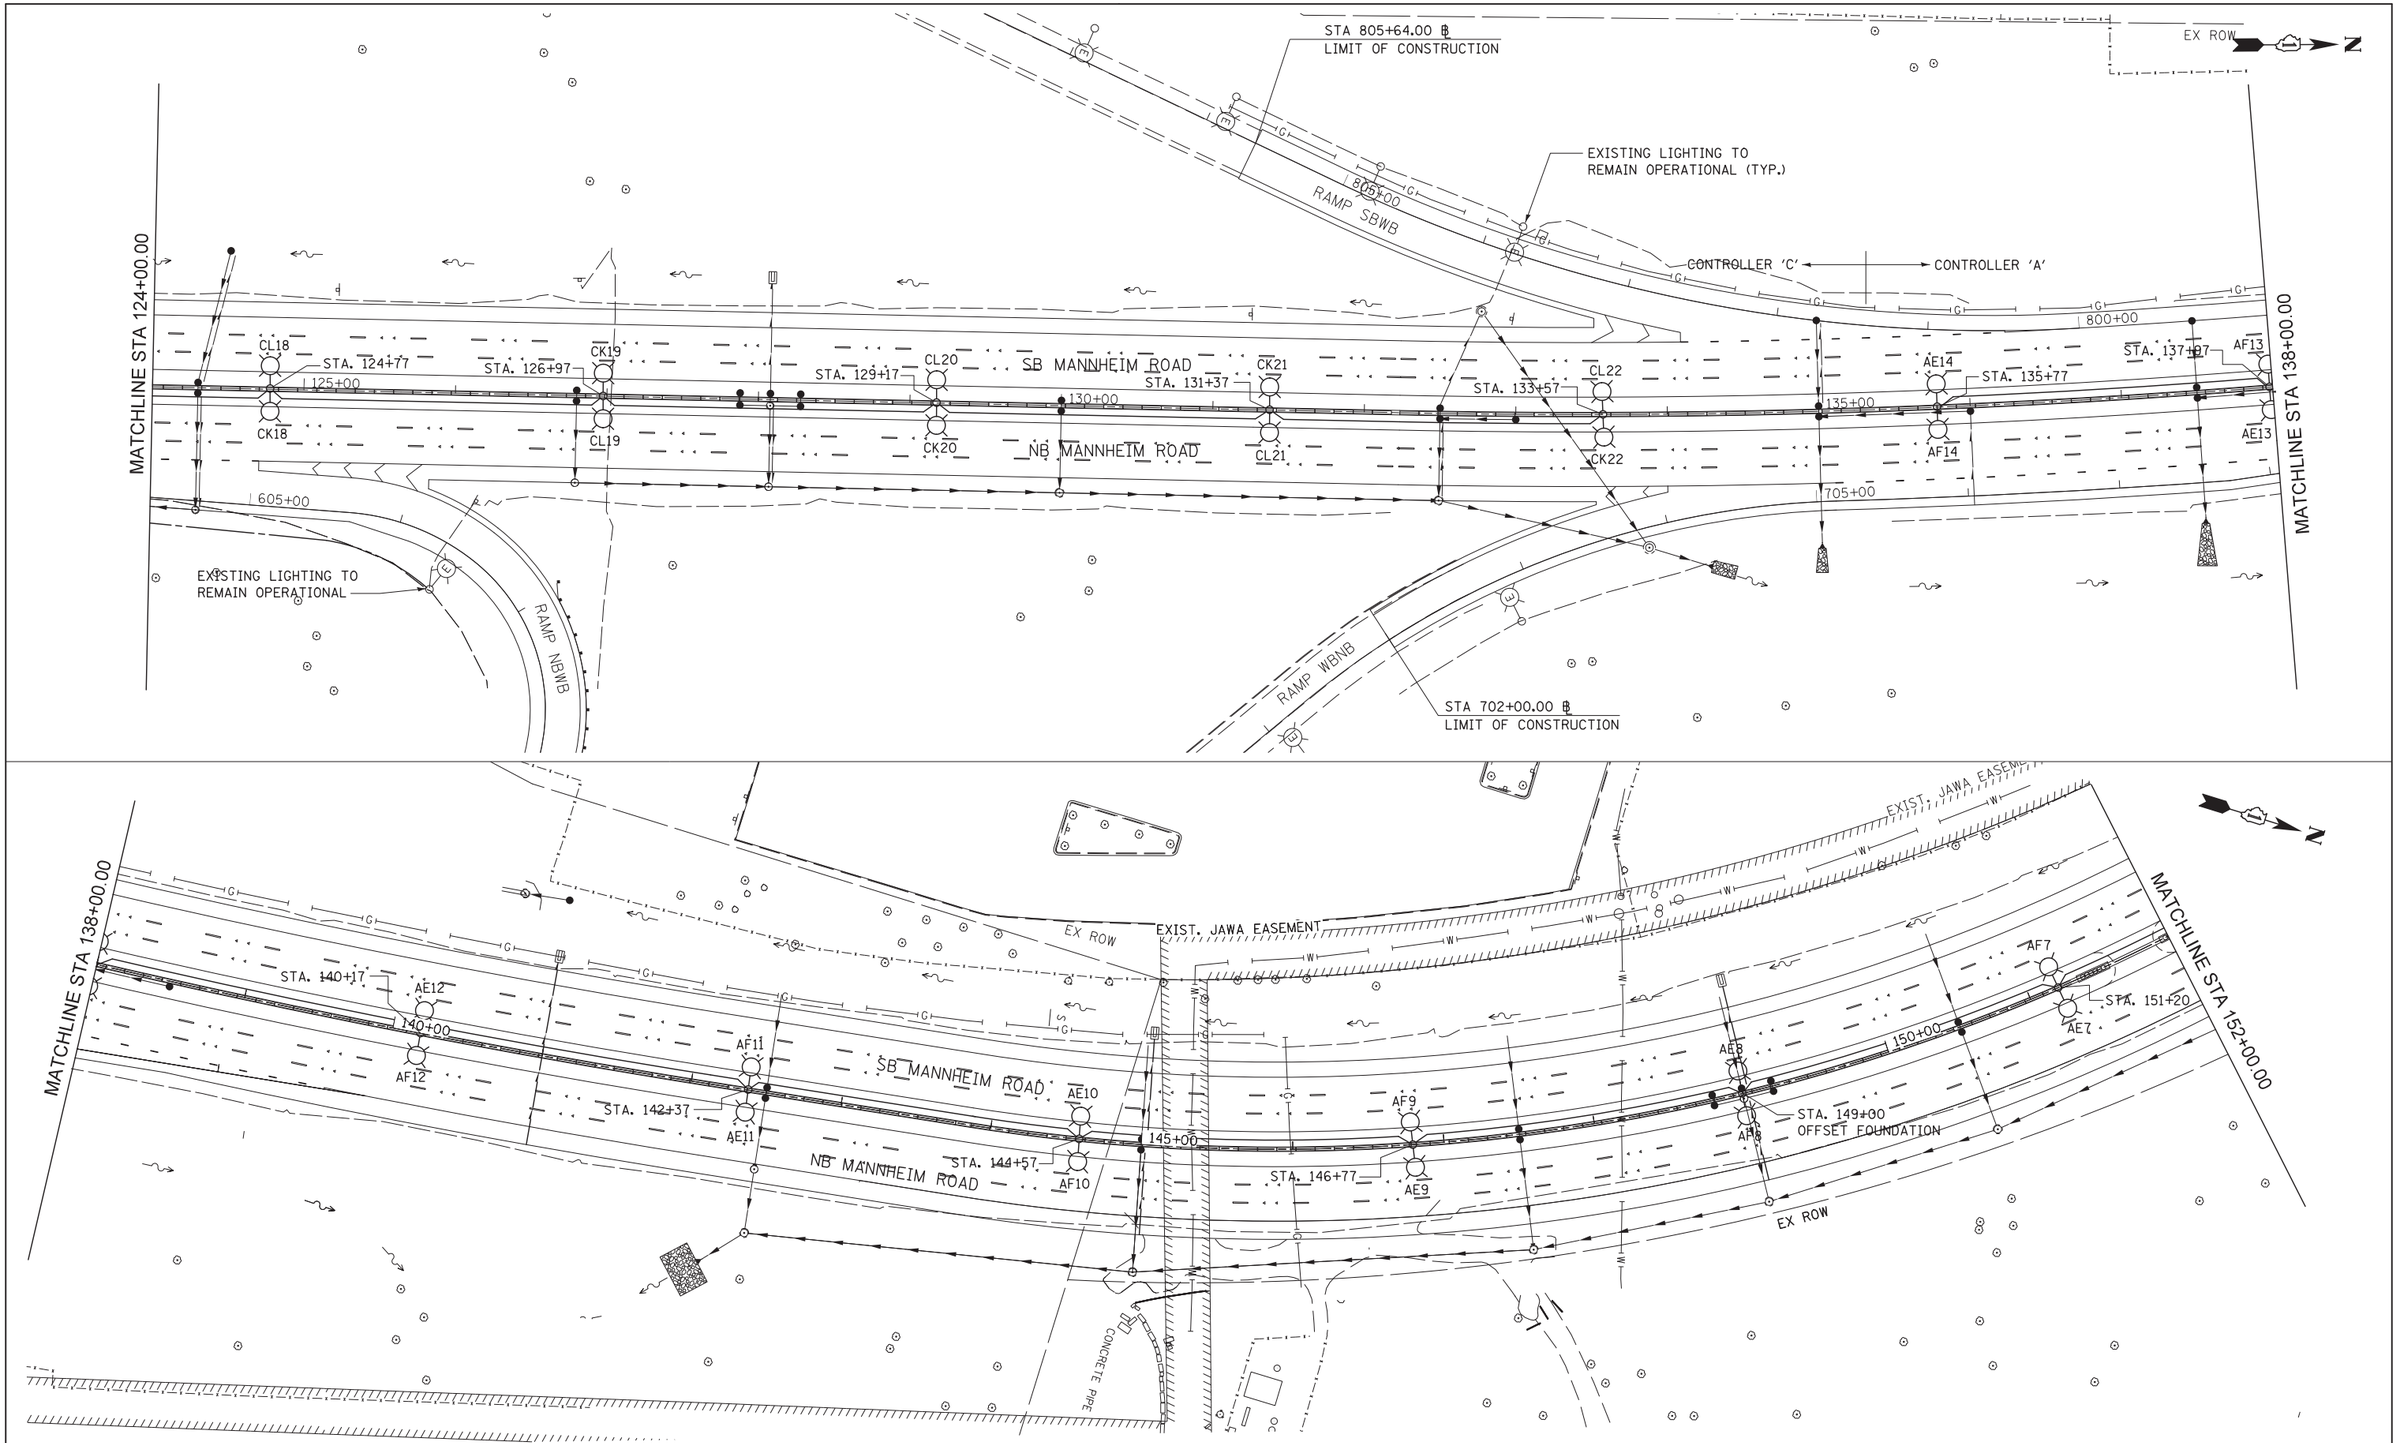

0 50' 100'

E–26

DELTA ENGINEERING GROUP, LLC

USER NAME = mali	DESIGNED - HS	REVISED -
	DRAWN - KK	REVISED -
PLOT SCALE = $SCALE$	CHECKED - HS	REVISED -
PLOT DATE = 10/5/2012	DATE - 10-19-2012	REVISED -

STATE OF ILLINOIS
DEPARTMENT OF TRANSPORTATION

PROPOSED LIGHTING PLAN
MANNHEIM ROAD

SCALE: 1" = 50' | SHEET NO. OF SHEETS | STA. 124+00.00 TO STA. 152+00.00

F.A.P. RTE.	SECTION	COUNTY	TOTAL SHEETS	SHEET NO.
330	0105-WRS	COOK	537	290
		CONTRACT NO. 60P35		
	ILLINOIS	FED. AID PROJECT		

FILE NAME = c:\caddlib\pw\kkhan\pwgreat_lakes\dms47849\D160P35-sht-light-3.dgn