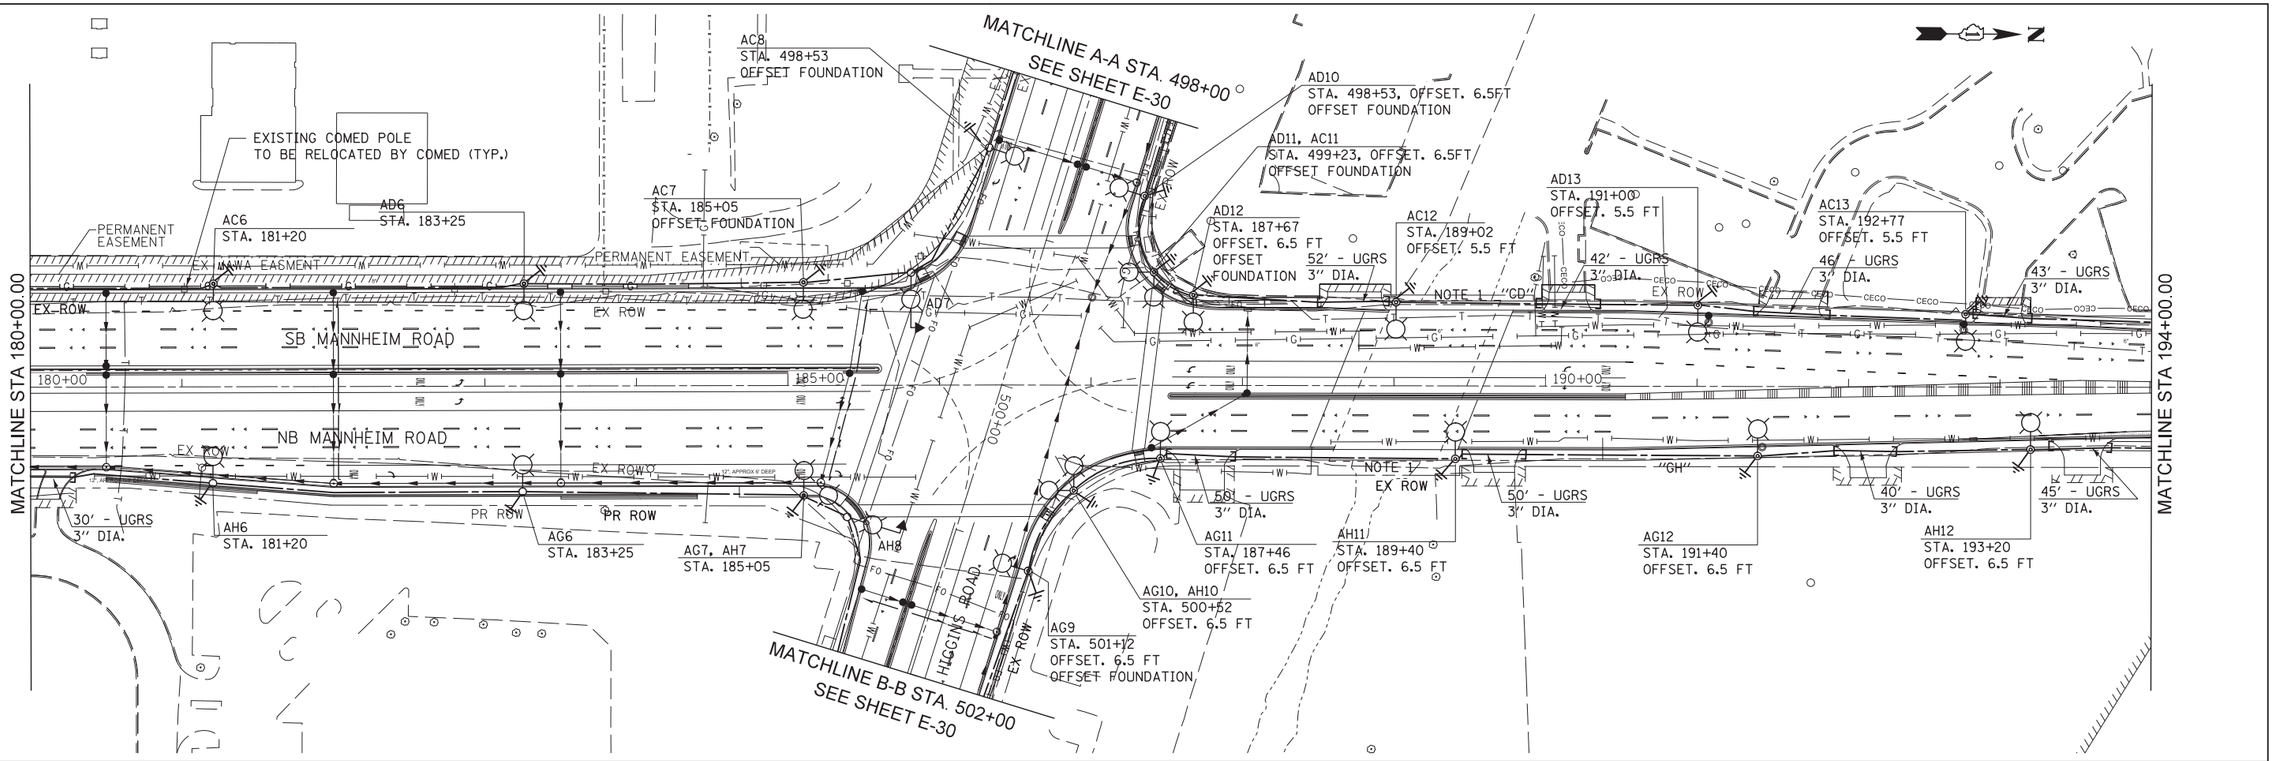

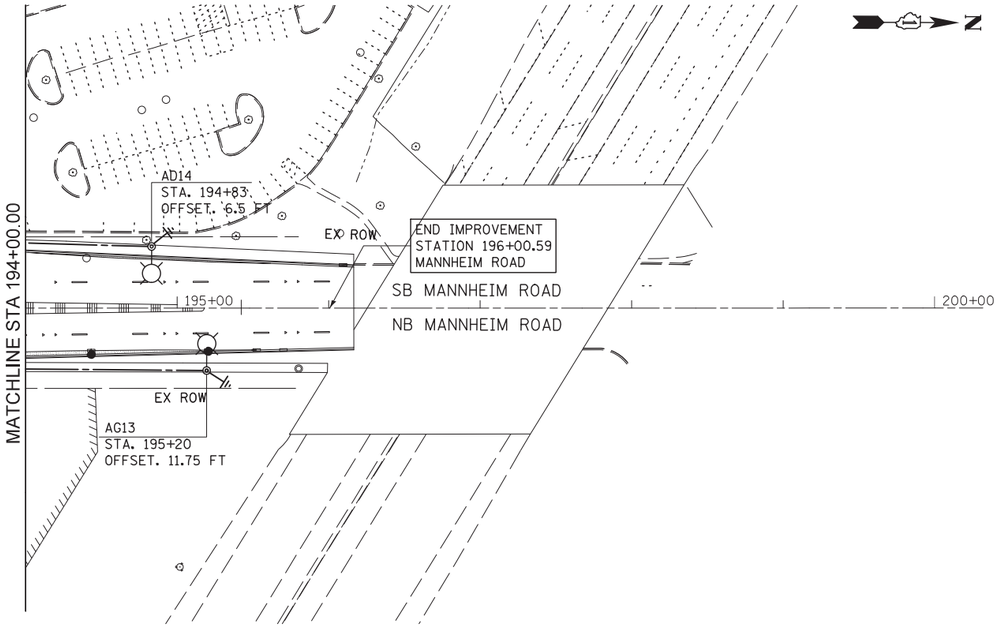

NOTE:

1. CONTRACTOR SHALL USE EXISTING CONDUIT RACEWAY FOR UNIT DUCT TO CROSS BRIDGE OVER EXISTING CREEK.

0 50' 100'

E–28

DELTA ENGINEERING GROUP, LLC

USER NAME = mali	DESIGNED - HS	REVISED -	
	DRAWN - KK	REVISED -	
PLOT SCALE = $SCALE$	CHECKED - HS	REVISED -	
PLOT DATE = 10/5/2012	DATE - 10-19-2012	REVISED -	

FILE NAME = c:\caddlib\pw\kkhan\pwgreat_lakes\dms47849\D160P35-sht-light-5.dgn

STATE OF ILLINOIS
DEPARTMENT OF TRANSPORTATION

PROPOSED LIGHTING PLAN
MANNHEIM ROAD

SCALE: 1" = 50' | SHEET NO. OF SHEETS | STA. 180+00.00 TO STA. 196+00.59

F.A.P. RTE.	SECTION	COUNTY	TOTAL SHEETS	SHEET NO.
330	0105-WRS	COOK	537	292
		CONTRACT NO. 60P35		
	ILLINOIS FED. AID PROJECT			