FINAL SURVEY		BY	DATE
NOTE BOOK	SURVEYED		
NO.	PLOTTED		
	TEMPLATE		
	AREAS		
	AREAS CHECKED		

ORIGINAL SURVEY		BY	DATE
NOTE BOOK	SURVEYED		
NO.	PLOTTED		
	TEMPLATE		
	AREAS		
	AREAS CHECKED		

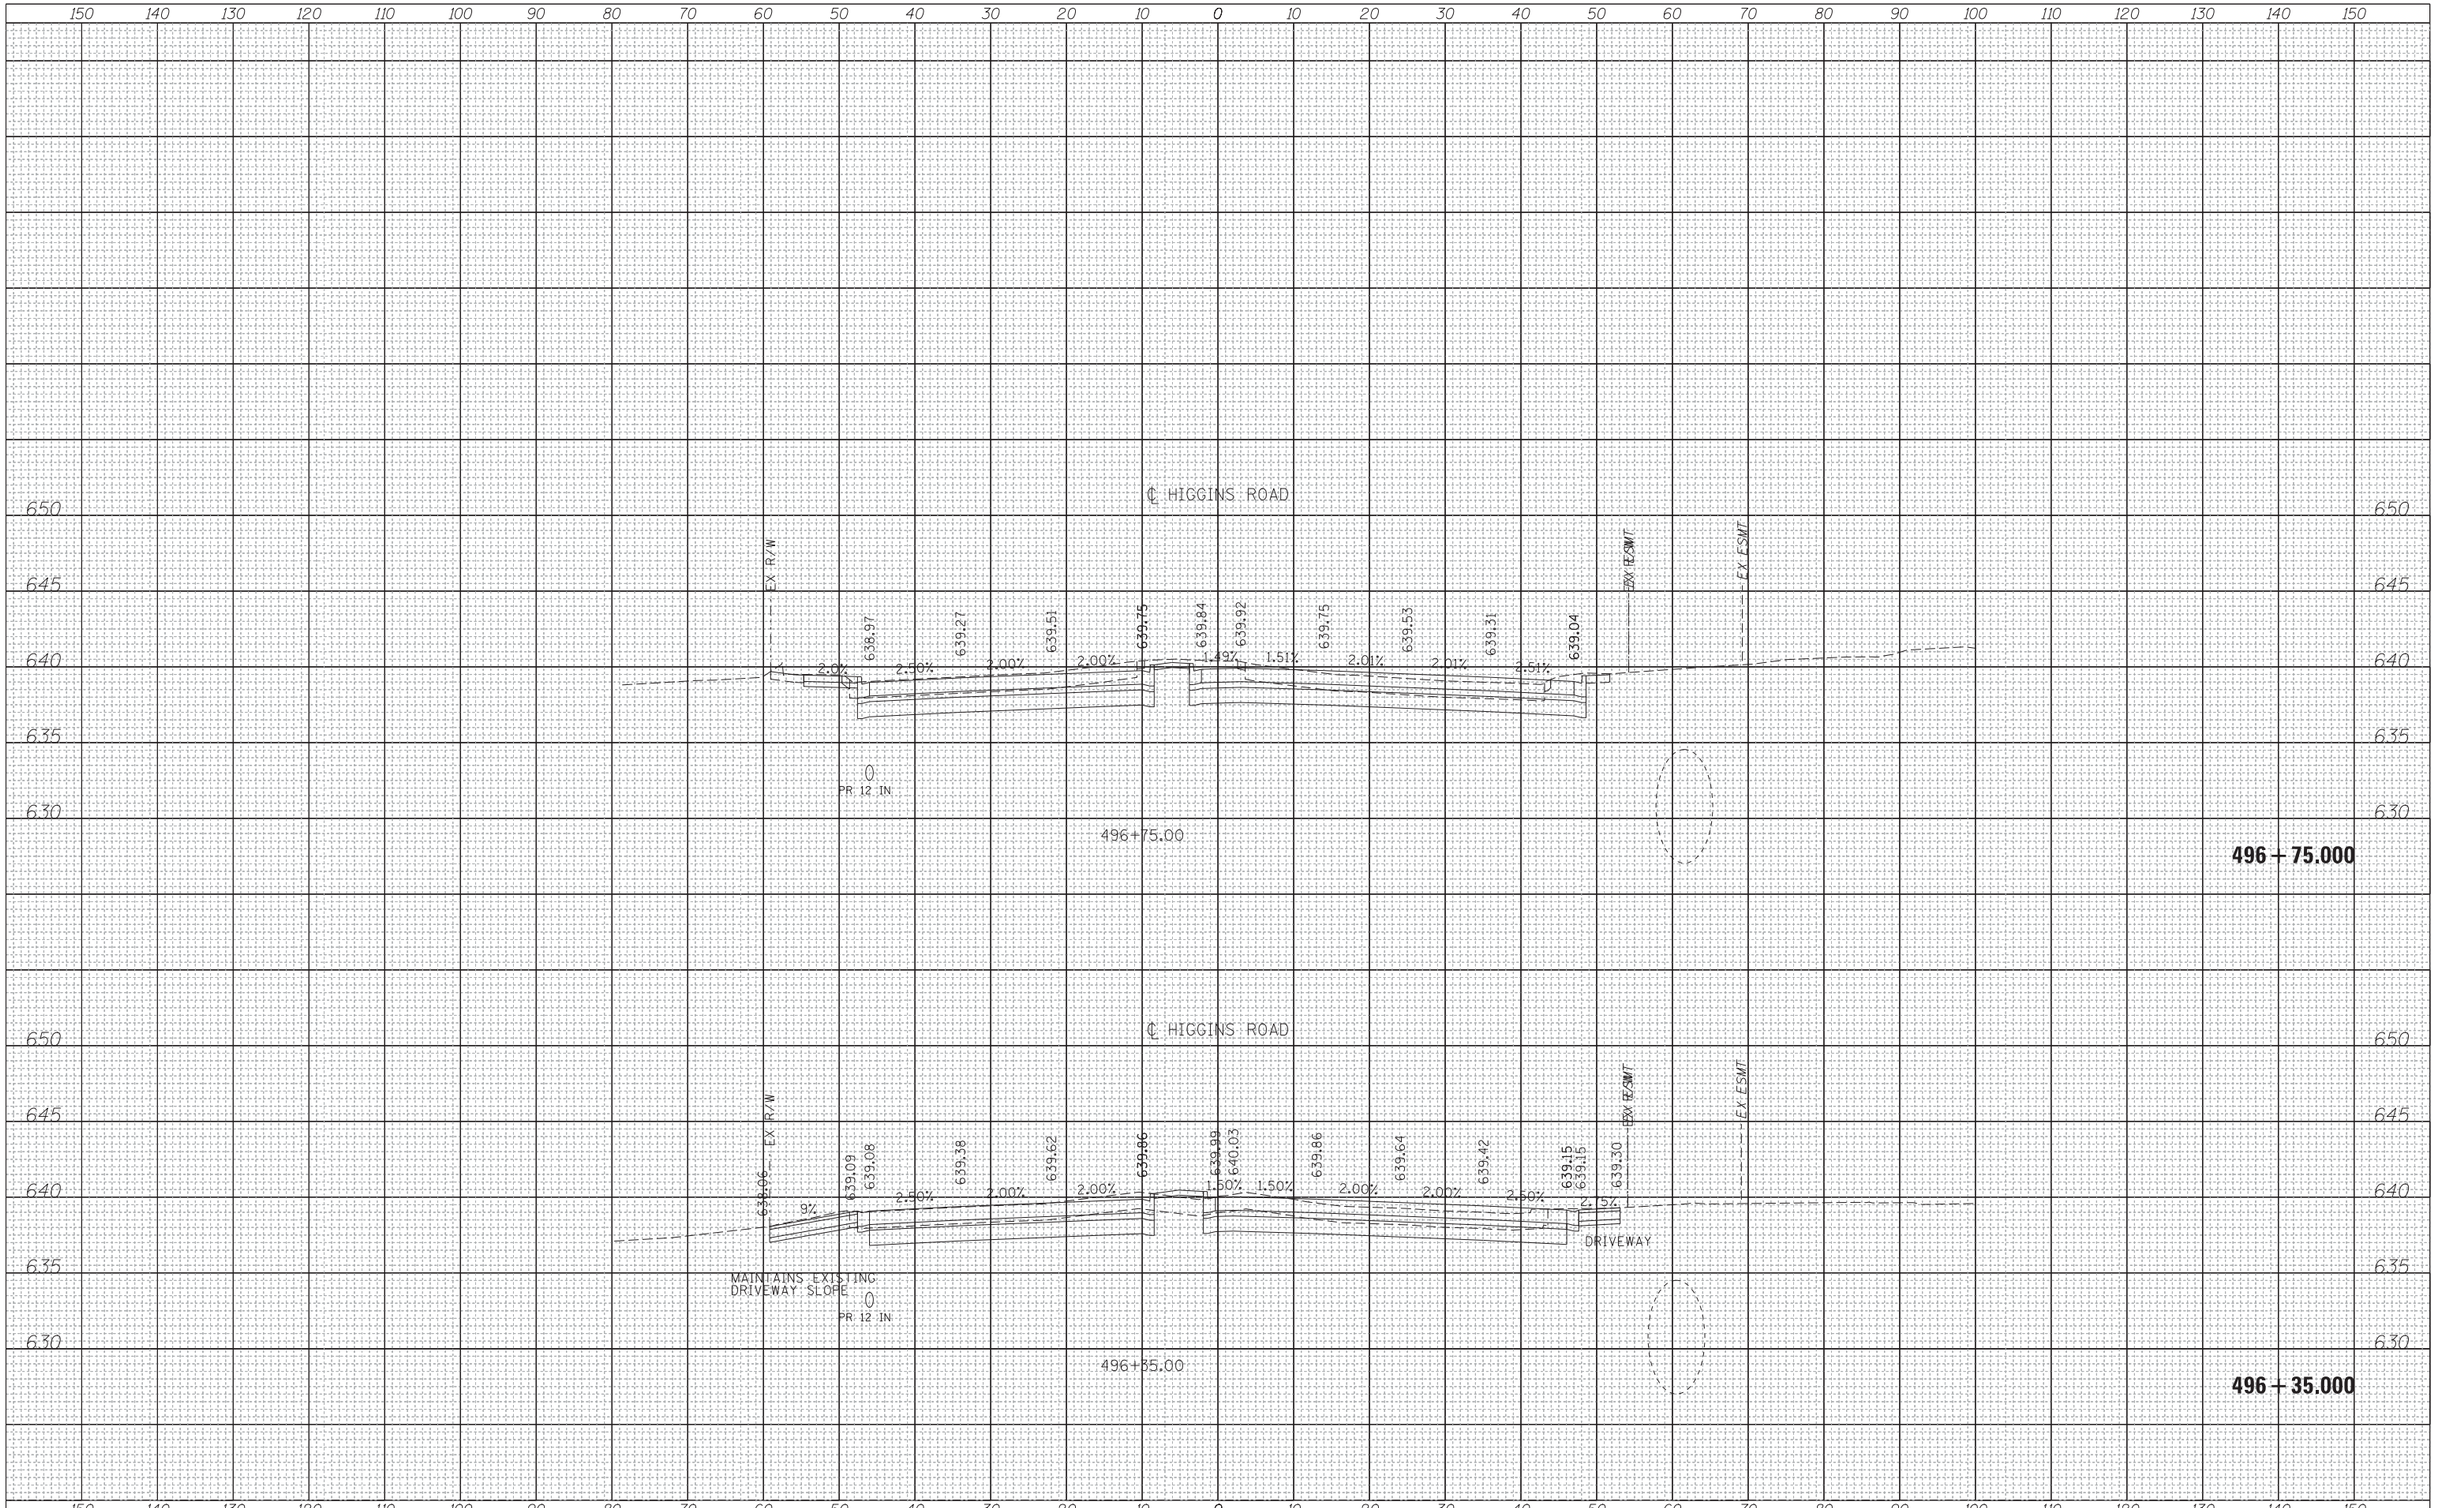

HNTB	USER NAME = mkosir	DESIGNED - LLS/MMK	REVISED -
		DRAWN - MMK	REVISED -
	PLOT SCALE = 10:1	CHECKED - LLS	REVISED -
	PLOT DATE = 24-OCT-2012	DATE - 10/19/2012	REVISED -

STATE OF ILLINOIS
DEPARTMENT OF TRANSPORTATION

HIGGINS ROAD

SCALE: 1" = 10' | SHEET OF SHEETS | STA. 496+35.000 TO STA. 496+75.000

F.A.P. RTE.	SECTION	COUNTY	TOTAL SHEETS	SHEET NO.
330	0150-WRS	COOK	537	517
		CONTRACT NO. 60P35		
	ILLINOIS	FED. AID PROJECT		

FILE NAME = \\chiw00\projects\30120(B)\GEOPAK_Mannheim\D160P35-sht-XS-Higgins.dgn