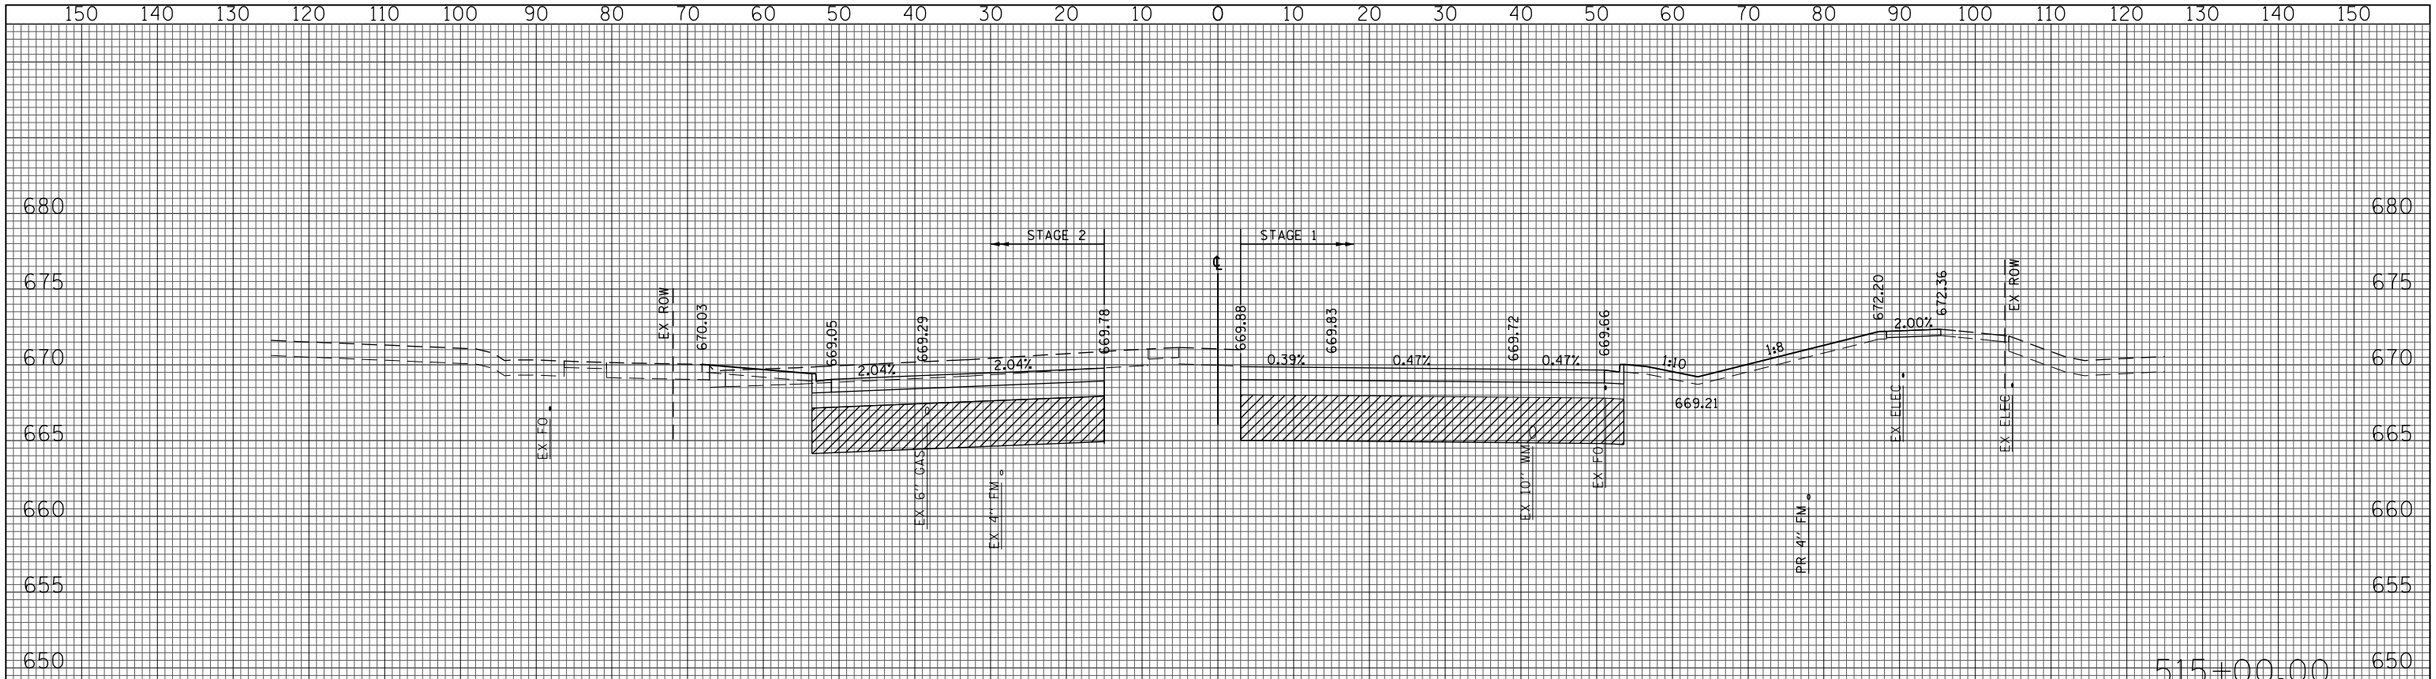

(SQ FT)	PRESTAGE 2	STAGE 2
EARTH EXC	0	67
EMBANKMENT	0	8
UNSUITABLE EXC	0	1
AGG SUBGRADE IMP (UNDERCUT)	0	116

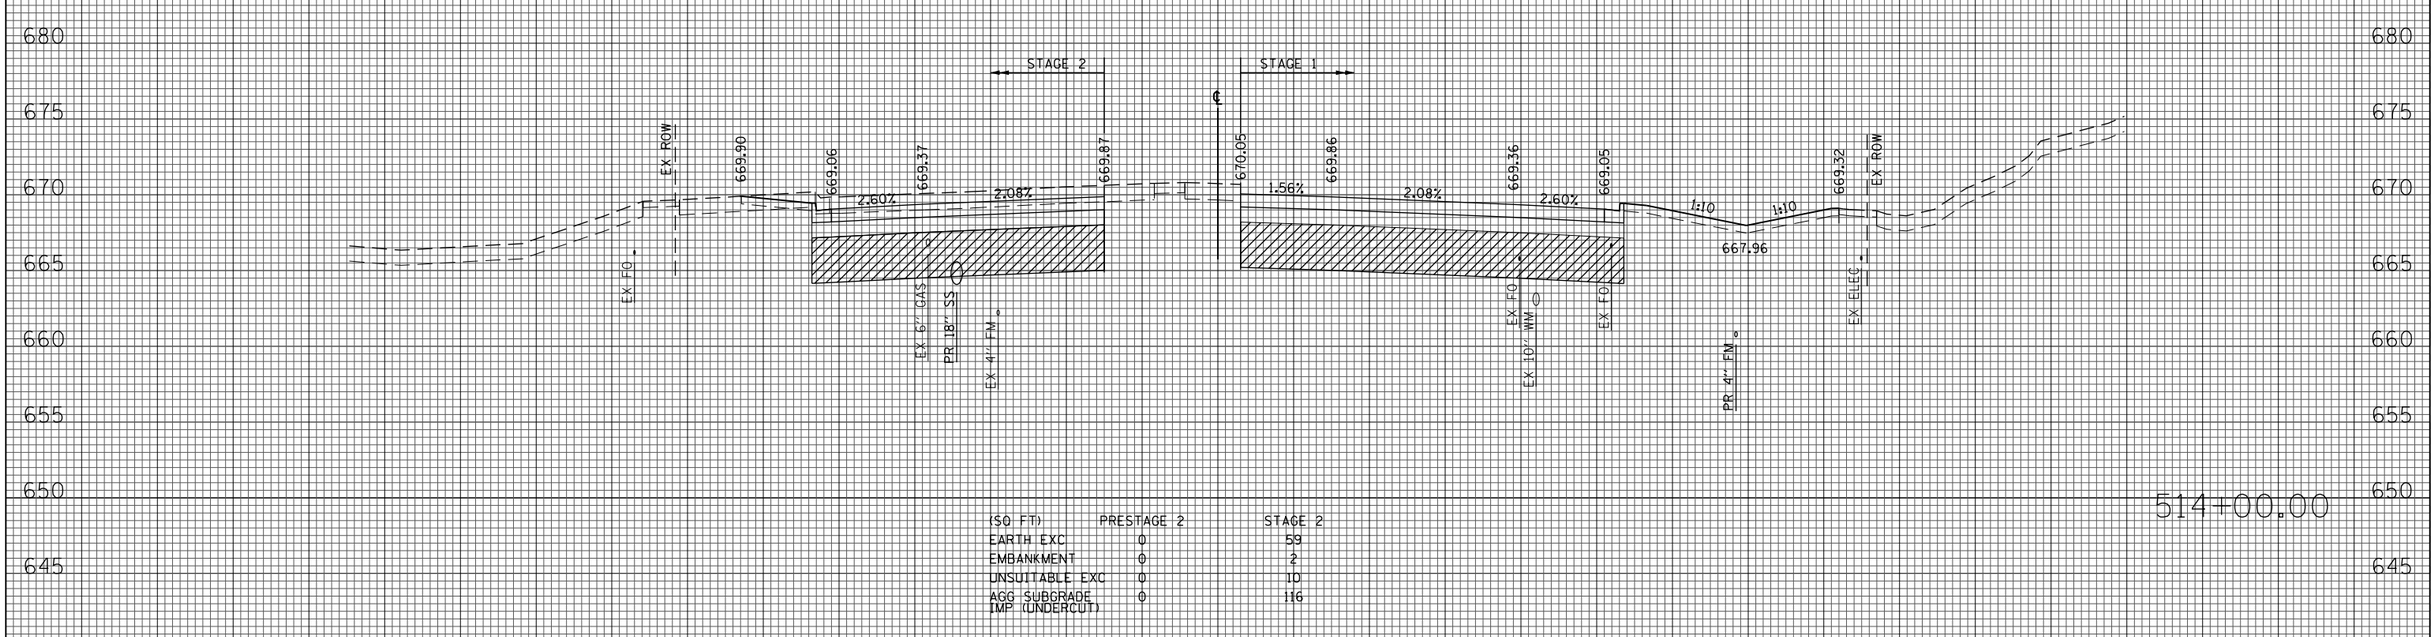

(SQ FT)	PRESTAGE 2	STAGE 2
EARTH EXC	0	59
EMBANKMENT	0	2
UNSUITABLE EXC	0	10
AGG SUBGRADE IMP (UNDERCUT)	0	116

FILE NAME = G:\CHI1\0158\Road\Sheets\D160T35-SHT-XSC-2-2.dgn	USER NAME = BAWistort	DESIGNED - JLV	REVISED -
		DRAWN - KAL	REVISED -
	PLOT SCALE = 20.000 ' / in.	CHECKED - RCB	REVISED -
	PLOT DATE = 11/1/2012	DATE - 10/31/2012	REVISED -

STATE OF ILLINOIS
DEPARTMENT OF TRANSPORTATION

ILLINOIS ROUTE 43 STAGE 2 CROSS SECTIONS

SCALE: 10H : 5V | SHEET NO. 883 OF 919 SHEETS | STA. 514+00.00 TO STA. 515+00.00

F.A.P. RTE.	SECTION	COUNTY	TOTAL SHEETS	SHEET NO.
305	(1920.01,1518,2022&1922.4B)R	COOK	919	883

CONTRACT NO. 60T35

FED. ROAD DIST. NO. 1 | ILLINOIS | FED. AID PROJECT