ROUTE	SECTION	COUNTY	TOTAL SHEETS	SHEET NUMBER
VARIOUS	2012-076BP	COOK	34	20

CONTRACT NO. 60V86

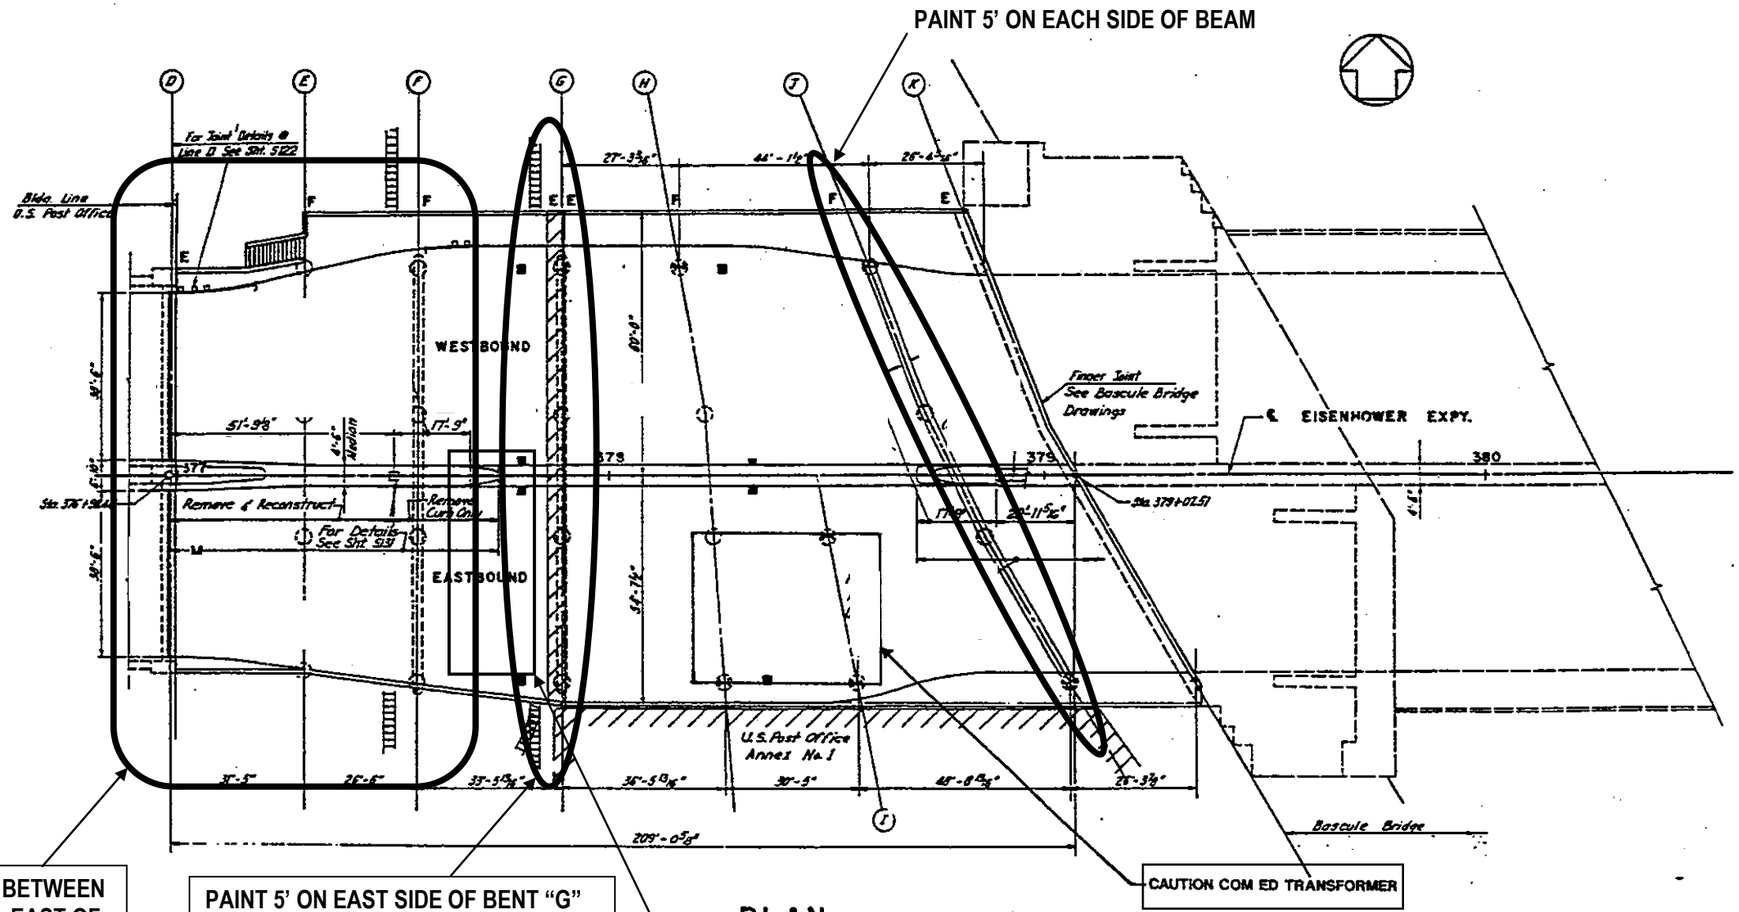

PLAN

PAINT STEEL BETWEEN PIER D & 5 FT. EAST OF BENT "F", INCLUDING BENT "F".

PAINT 5' ON EAST SIDE OF BENT "G" AND 10' ON WEST SIDE OF BEAM

** REMOVE AND REPLACE 16' FENCE

CAUTION – TUNNEL ROOF

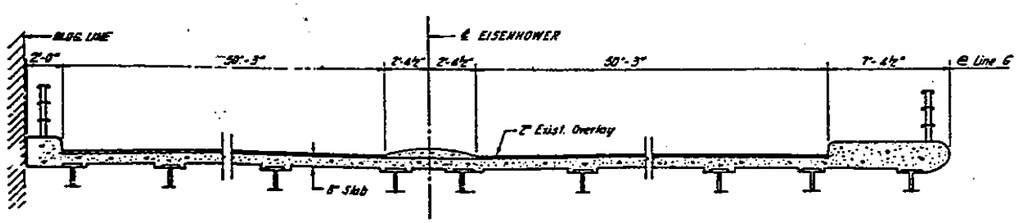

TYPICAL EXISTING DECK CROSS SECTION
LOOKING WEST

**COST FOR REMOVAL AND REPLACEMENT OF FENCE AT BENT "G" INCLUDED WITH "CHAIN LINK FABRIC, TYPE 1, 8'-0""

ILLINOIS DEPARTMENT OF TRANSPORTATION

EXISTING BRIDGE PLAN
LOCATION 4
SN 016-0460
I-290 (Congress St.) over Post Office to River