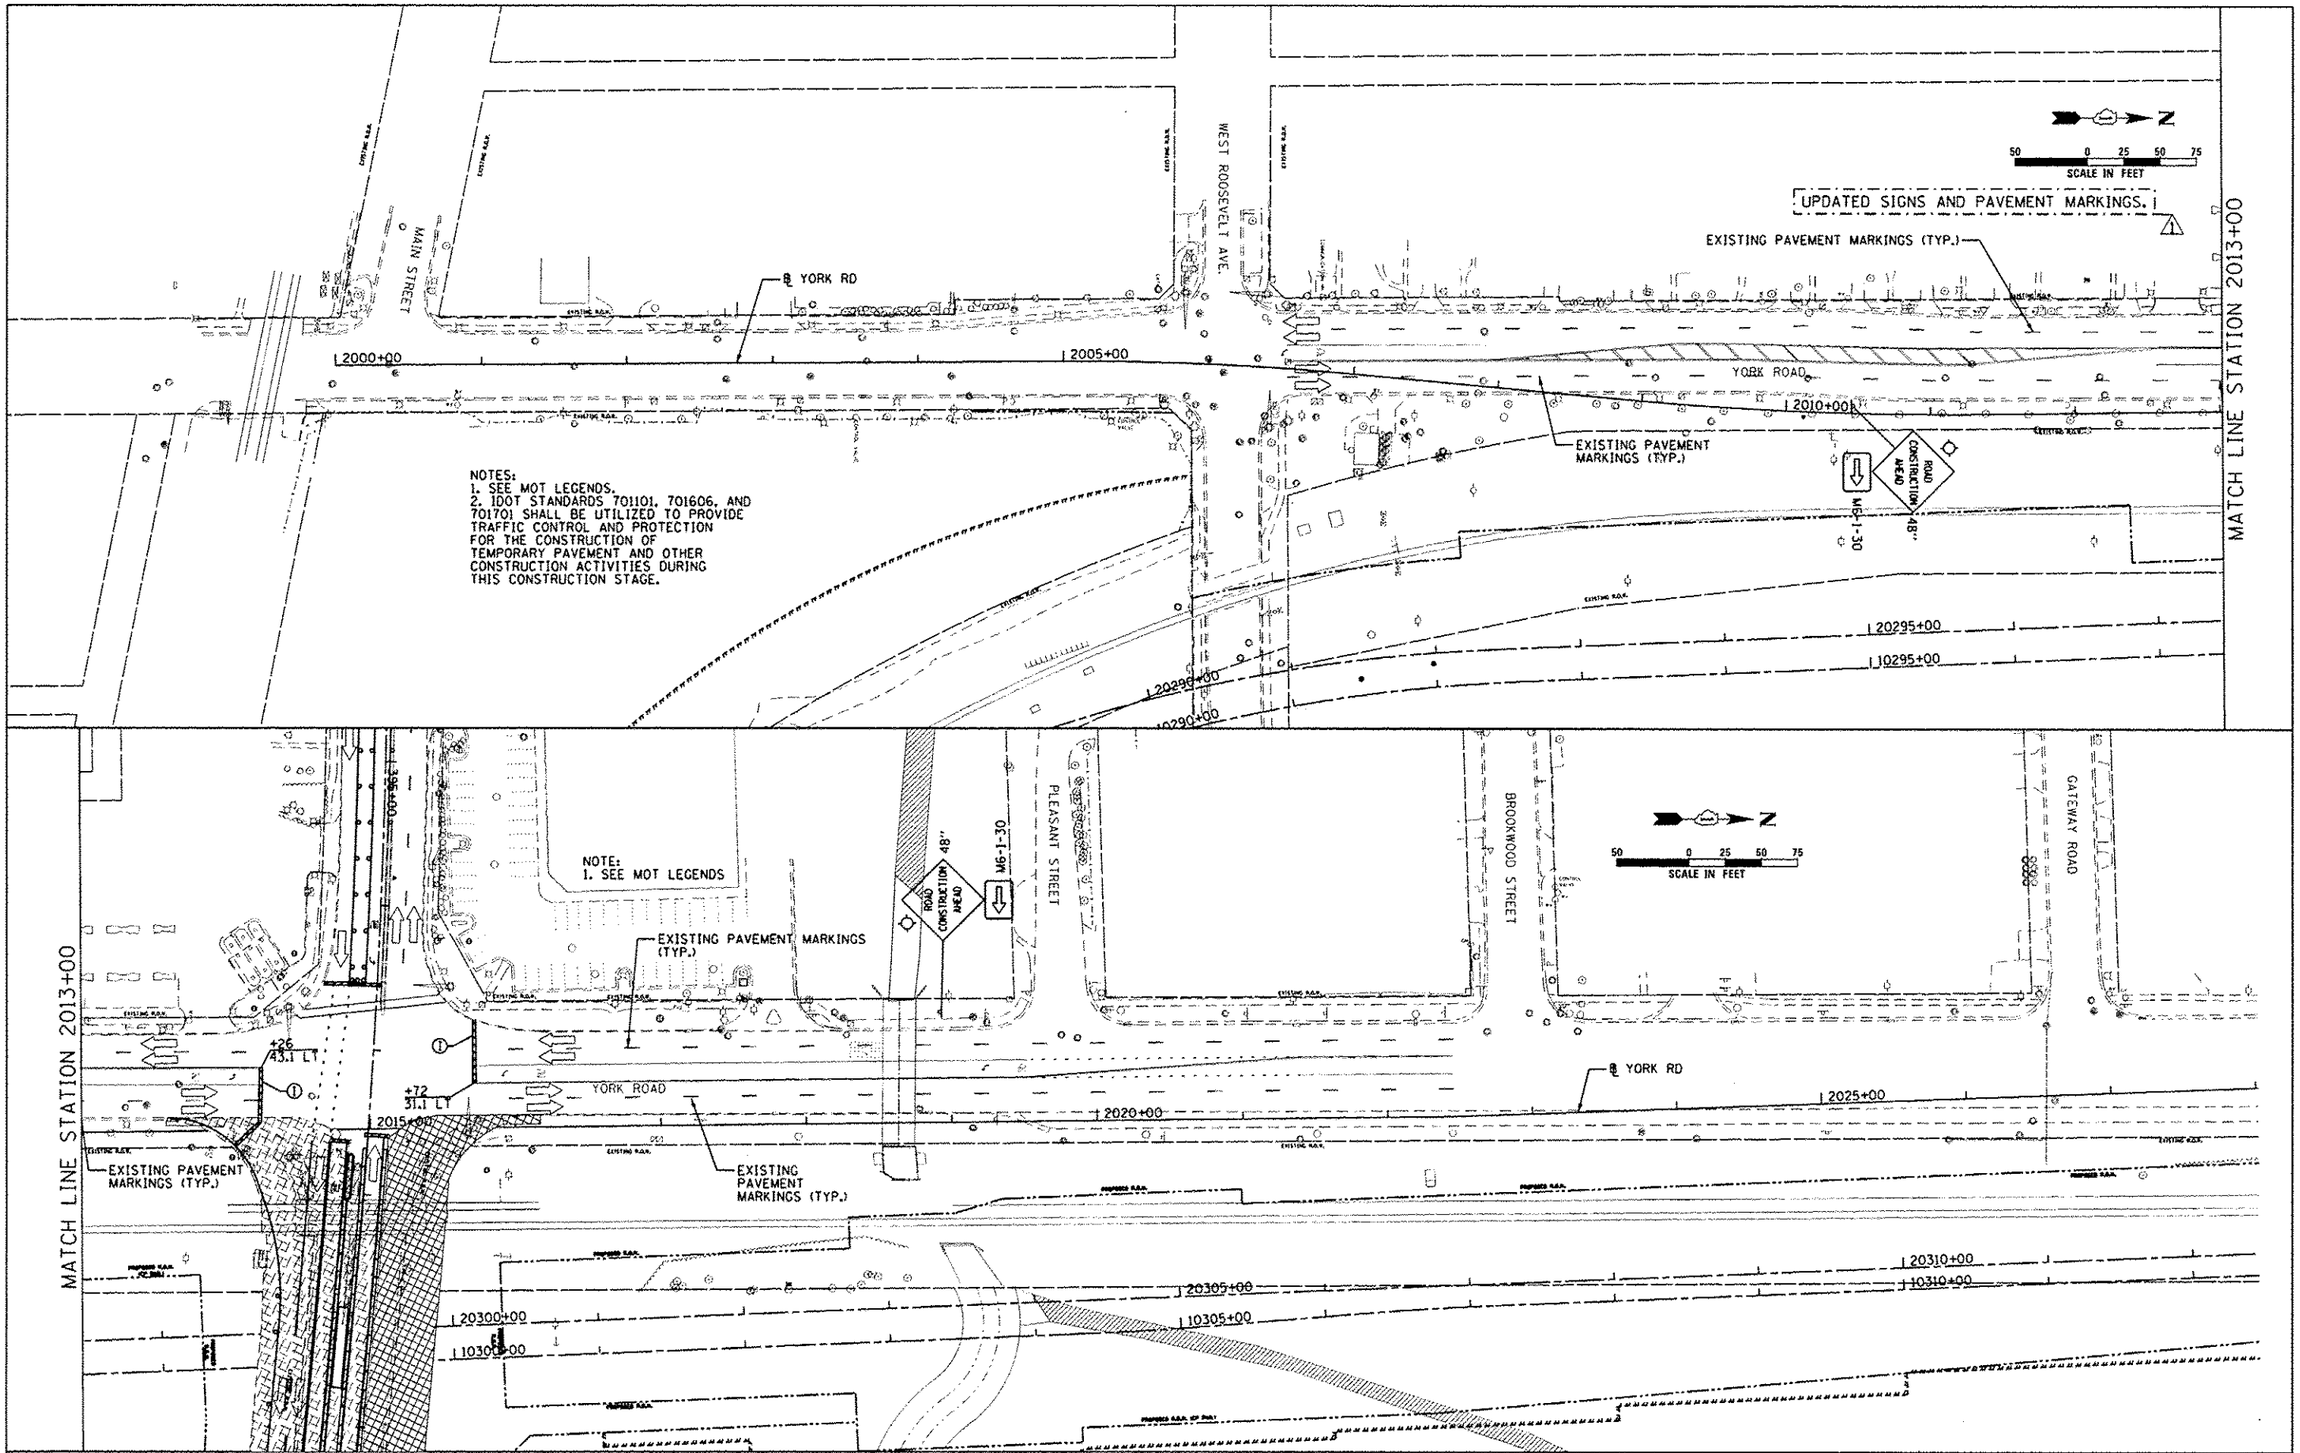

HDR ENGINEERING, INC.	USER NAME = user	DESIGNED - JJS	REVISED - 12-28-2012 BJZ	STATE OF ILLINOIS DEPARTMENT OF TRANSPORTATION	MAINTENANCE OF TRAFFIC STAGE 4 YORK RD.
		DRAWN - TT	REVISED -		
	PLOT SCALE = #SCALE#	CHECKED - LGP	REVISED -		
	PLOT DATE = 12/28/2012	DATE - 11-20-2012	REVISED -		SCALE: 1" = 50' SHEET NO. 20 OF 29 SHEETS STA. 2000+00 TO STA. 2028+00

F.A.U. RTE.	SECTION	COUNTY	TOTAL SHEETS	SHEET NO.
1321	32VB	DUPAGE	388	69
		CONTRACT NO. 60W01		
		ILLINOIS FED. AID PROJECT		