SIGN DETAIL
1:33

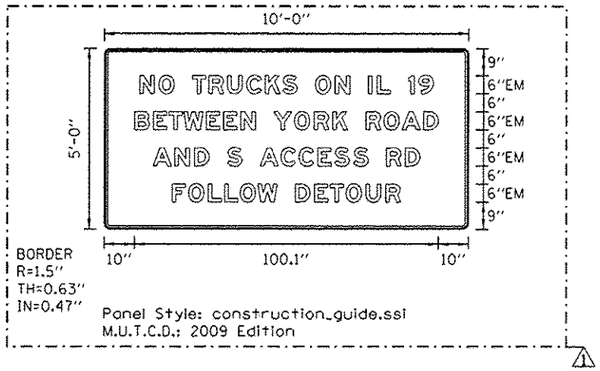

SIGN NUMBER	name
WIDTH x HGHT.	10'-0" x 5'-0" 1
BORDER WIDTH	0.63"
CORNER RADIUS	1.5"
MOUNTING	Overhead 1
BACKGROUND	TYPE: Reflective
	COLOR: Orange
LEGEND/BORDER	TYPE: Reflective
	COLOR: Black/Black

SYMBOL	ROT	X	Y	WID	HT

Panel Style: construction_guide.ssi
Dimensions are in inches.tenths

Letter locations are panel edge to lower left corner

LETTER POSITIONS (X)

N	O		T	R	U	C	K	S		O	N		I	L		1	9
11.6	17.9	23	29	34.5	40.6	46.9	53.1	58.8	63.6	69.6	76.1	81	87	89.9	94.3	100.3	103.5
B	E	T	W	E	E	N		Y	O	R	K		R	O	A	D	
10	16.1	21.2	26.2	33.6	39.3	45	49.9	55.9	62.8	69.2	75.4	80.3	86.3	92.2	98	105.2	
A	N	D		S		A	C	C	E	S	S		R	D			
16	23.2	29.7	34.6	40.6	45.4	51.4	58.3	64.3	70.5	76	82.2	87	93	99.1			
F	O	L	L	O	W		D	E	T	O	U	R					
22.4	27.8	34.3	39.7	44.9	50.7	57.1	63.1	69.4	74.5	79.8	86.3	92.8					

1

LENGTH	SERIES/SIZE
	EM 2000
96.8	6
	EM 2000
100.1	6
	EM 2000
88	6
	EM 2000
75.3	6

HDR ENGINEERING, INC.

USER NAME = user	DESIGNED - JJS	REVISED - 1 12/28/2012 MPK	
	DRAWN - TT	REVISED -	
PLOT SCALE = #SCALE#	CHECKED - LGP	REVISED -	
PLOT DATE = 12/28/2012	DATE - 11-20-2012	REVISED -	

STATE OF ILLINOIS
DEPARTMENT OF TRANSPORTATION

MOT DETAIL – TRUCK DETOUR SIGNING

SCALE: NTS | SHEET NO. 27 OF 29 SHEETS | STA. | TO STA.

F.A.U. RTE.	SECTION	COUNTY	TOTAL SHEETS	SHEET NO.
1321	32VB	DUPAGE	388	76
		CONTRACT NO. 60W01		
	ILLINOIS FED. AID PROJECT			