SIGN DETAIL

1:33

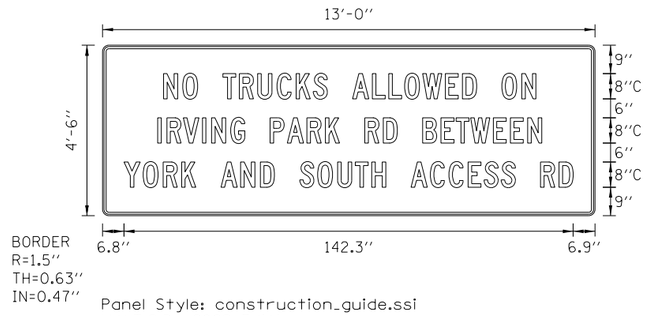

SIGN NUMBER	name	
WIDTH x HGHT.	13'-0" x 4'-6"	
BORDER WIDTH	0.63"	
CORNER RADIUS	1.5"	
MOUNTING	Overhead	
BACKGROUND	TYPE:	Reflective
	COLOR:	Orange
LEGEND/BORDER	TYPE:	Reflective
	COLOR:	Black/Black

SYMBOL	ROT	X	Y	WID	HT

Panel Style: construction_guide.ssi
Dimensions are in inches.tenths

Letter locations are panel edge to lower left corner

LETTER POSITIONS (X)

																																						LENGTH	SERIES/SIZE
N	O		T	R	U	C	K	S		A	L	L	O	W	E	D		O	N																				C 2000
19.3	25.4	30.1	38.1	43.3	49.1	55.2	61.3	66.7	71.2	79.2	85.5	90.7	95.7	101.4	108.6	114	118.5	126.5	132.8																		118	8
I	R	V	I	N	G		P	A	R	K		R	D		B	E	T	W	E	E	N																	C 2000
17.5	20.4	25.6	31.6	34.5	40.6	45.1	53.1	58.5	64.8	70.6	75.1	83.1	88.9	93.4	101.4	107.2	112	116.6	123.8	129.2	134.7																121.7	8
Y	O	R	K		A	N	D		S	O	U	T	H		A	C	C	E	S	S		R	D															C 2000
6.8	12.9	19.2	25	29.5	37.5	43.7	50	54.5	62.5	68.1	74.5	80.1	85.3	89.7	97.7	103.8	109.7	115.8	120.9	126.3	130.8	138.8	144.6														142.3	8

USER NAME = user	DESIGNED - JJS	REVISED -	
	DRAWN - TT	REVISED -	
PLOT SCALE = $SCALE$	CHECKED - LGP	REVISED -	
PLOT DATE = 11/21/2012	DATE - 11-20-2012	REVISED -	

STATE OF ILLINOIS
DEPARTMENT OF TRANSPORTATION

MOT DETAIL - TRUCK DETOUR SIGNING

SCALE: NTS | SHEET NO. 26 OF 29 SHEETS | STA. | TO STA.

F.A.U. RTE.	SECTION	COUNTY	TOTAL SHEETS	SHEET NO.
1321	32VB	DUPAGE	388	75

CONTRACT NO. 60W01

ILLINOIS FED. AID PROJECT