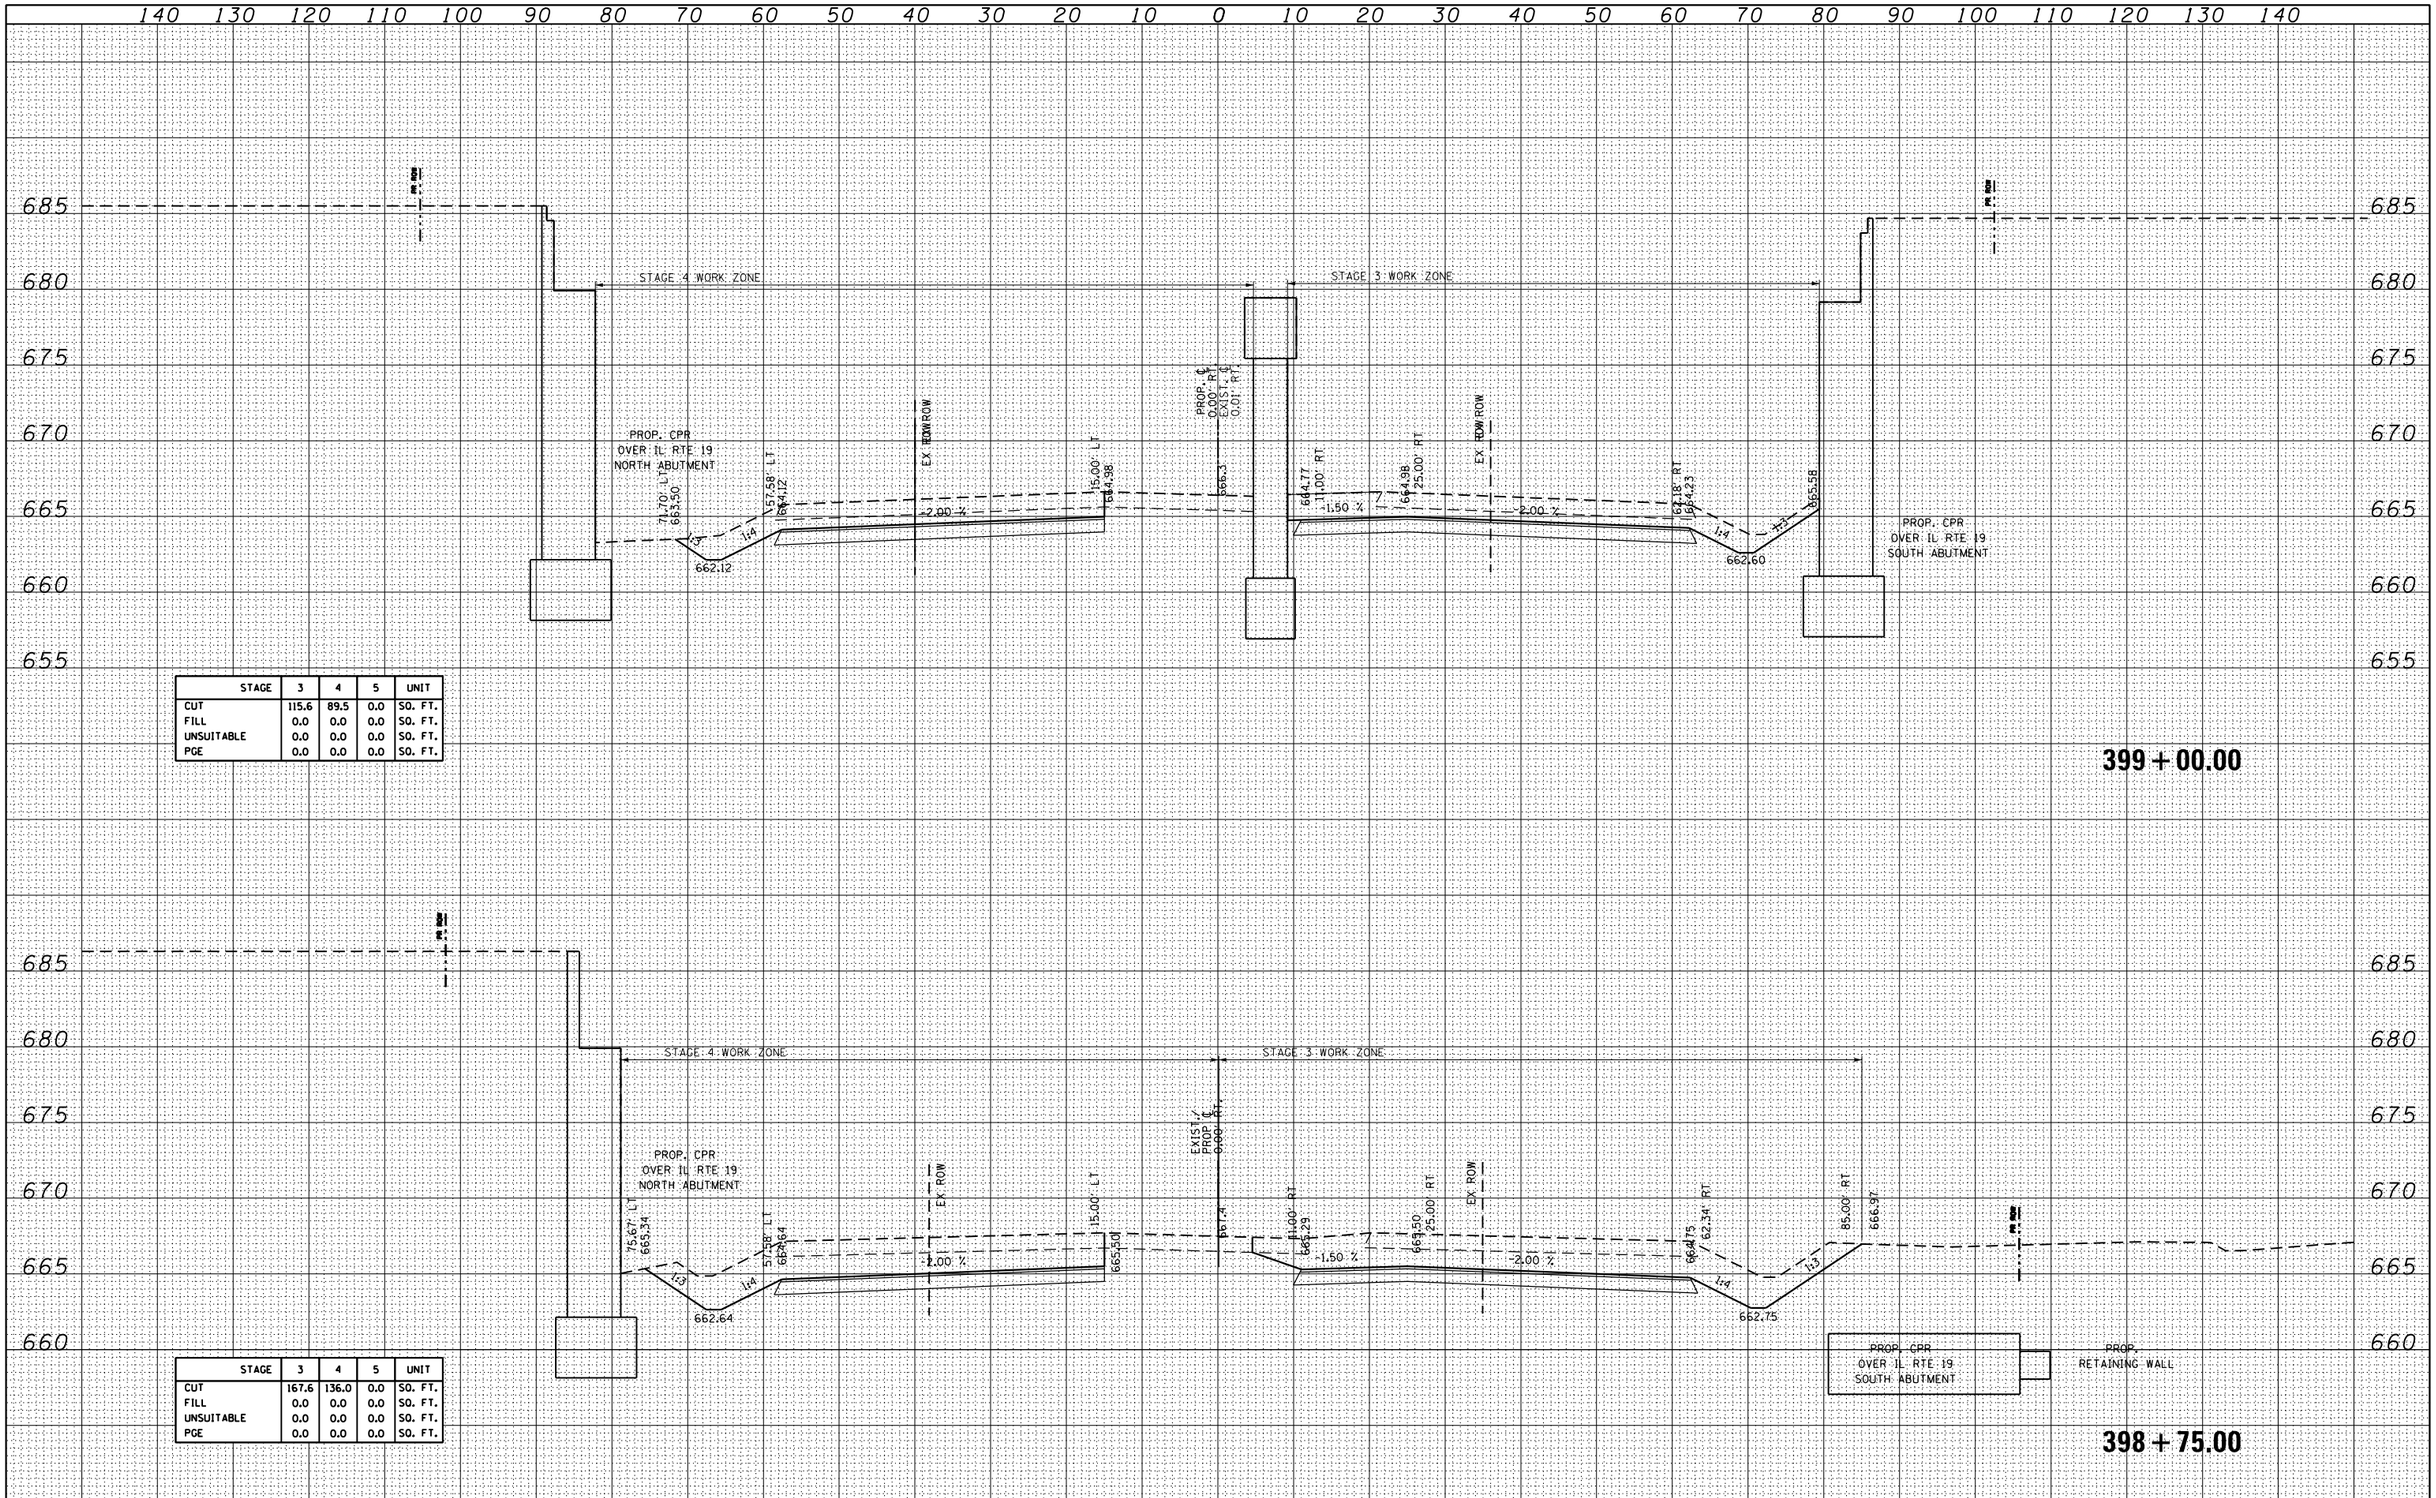

STAGE	3	4	5	UNIT
CUT	115.6	89.5	0.0	SQ. FT.
FILL	0.0	0.0	0.0	SQ. FT.
UNSUITABLE	0.0	0.0	0.0	SQ. FT.
PGE	0.0	0.0	0.0	SQ. FT.

STAGE	3	4	5	UNIT
CUT	167.6	136.0	0.0	SQ. FT.
FILL	0.0	0.0	0.0	SQ. FT.
UNSUITABLE	0.0	0.0	0.0	SQ. FT.
PGE	0.0	0.0	0.0	SQ. FT.

FINAL SURVEY		BY	DATE
NOTE BOOK	SURVEYED		
	PLOTTED		
	TEMPLATE		
	AREAS		
NO.	AREAS CHECKED		

ORIGINAL SURVEY		BY	DATE
NOTE BOOK	SURVEYED		
	PLOTTED		
	TEMPLATE		
	AREAS		
NO.	AREAS CHECKED		

USER NAME = user	DESIGNED - MPK	REVISED -	
	DRAWN - ML	REVISED -	
PLOT SCALE = $SCALE$	CHECKED - LGP	REVISED -	
PLOT DATE = 11/2/2012	DATE - 11-02-2012	REVISED -	

STATE OF ILLINOIS
DEPARTMENT OF TRANSPORTATION

IRVING PARK (IL 19)
CROSS SECTIONS- STAGES 3 THROUGH 5

SCALE: 1"=10'H;1"=5'V | SHEET NO. 4 OF 19 SHEETS | STA. 398+75.00 TO STA. 399+00.00

F.A.U RTE.	SECTION	COUNTY	TOTAL SHEETS	SHEET NO.
1321	32VB	DUPAGE	388	282

CONTRACT NO. 60W01

ILLINOIS FED. AID PROJECT