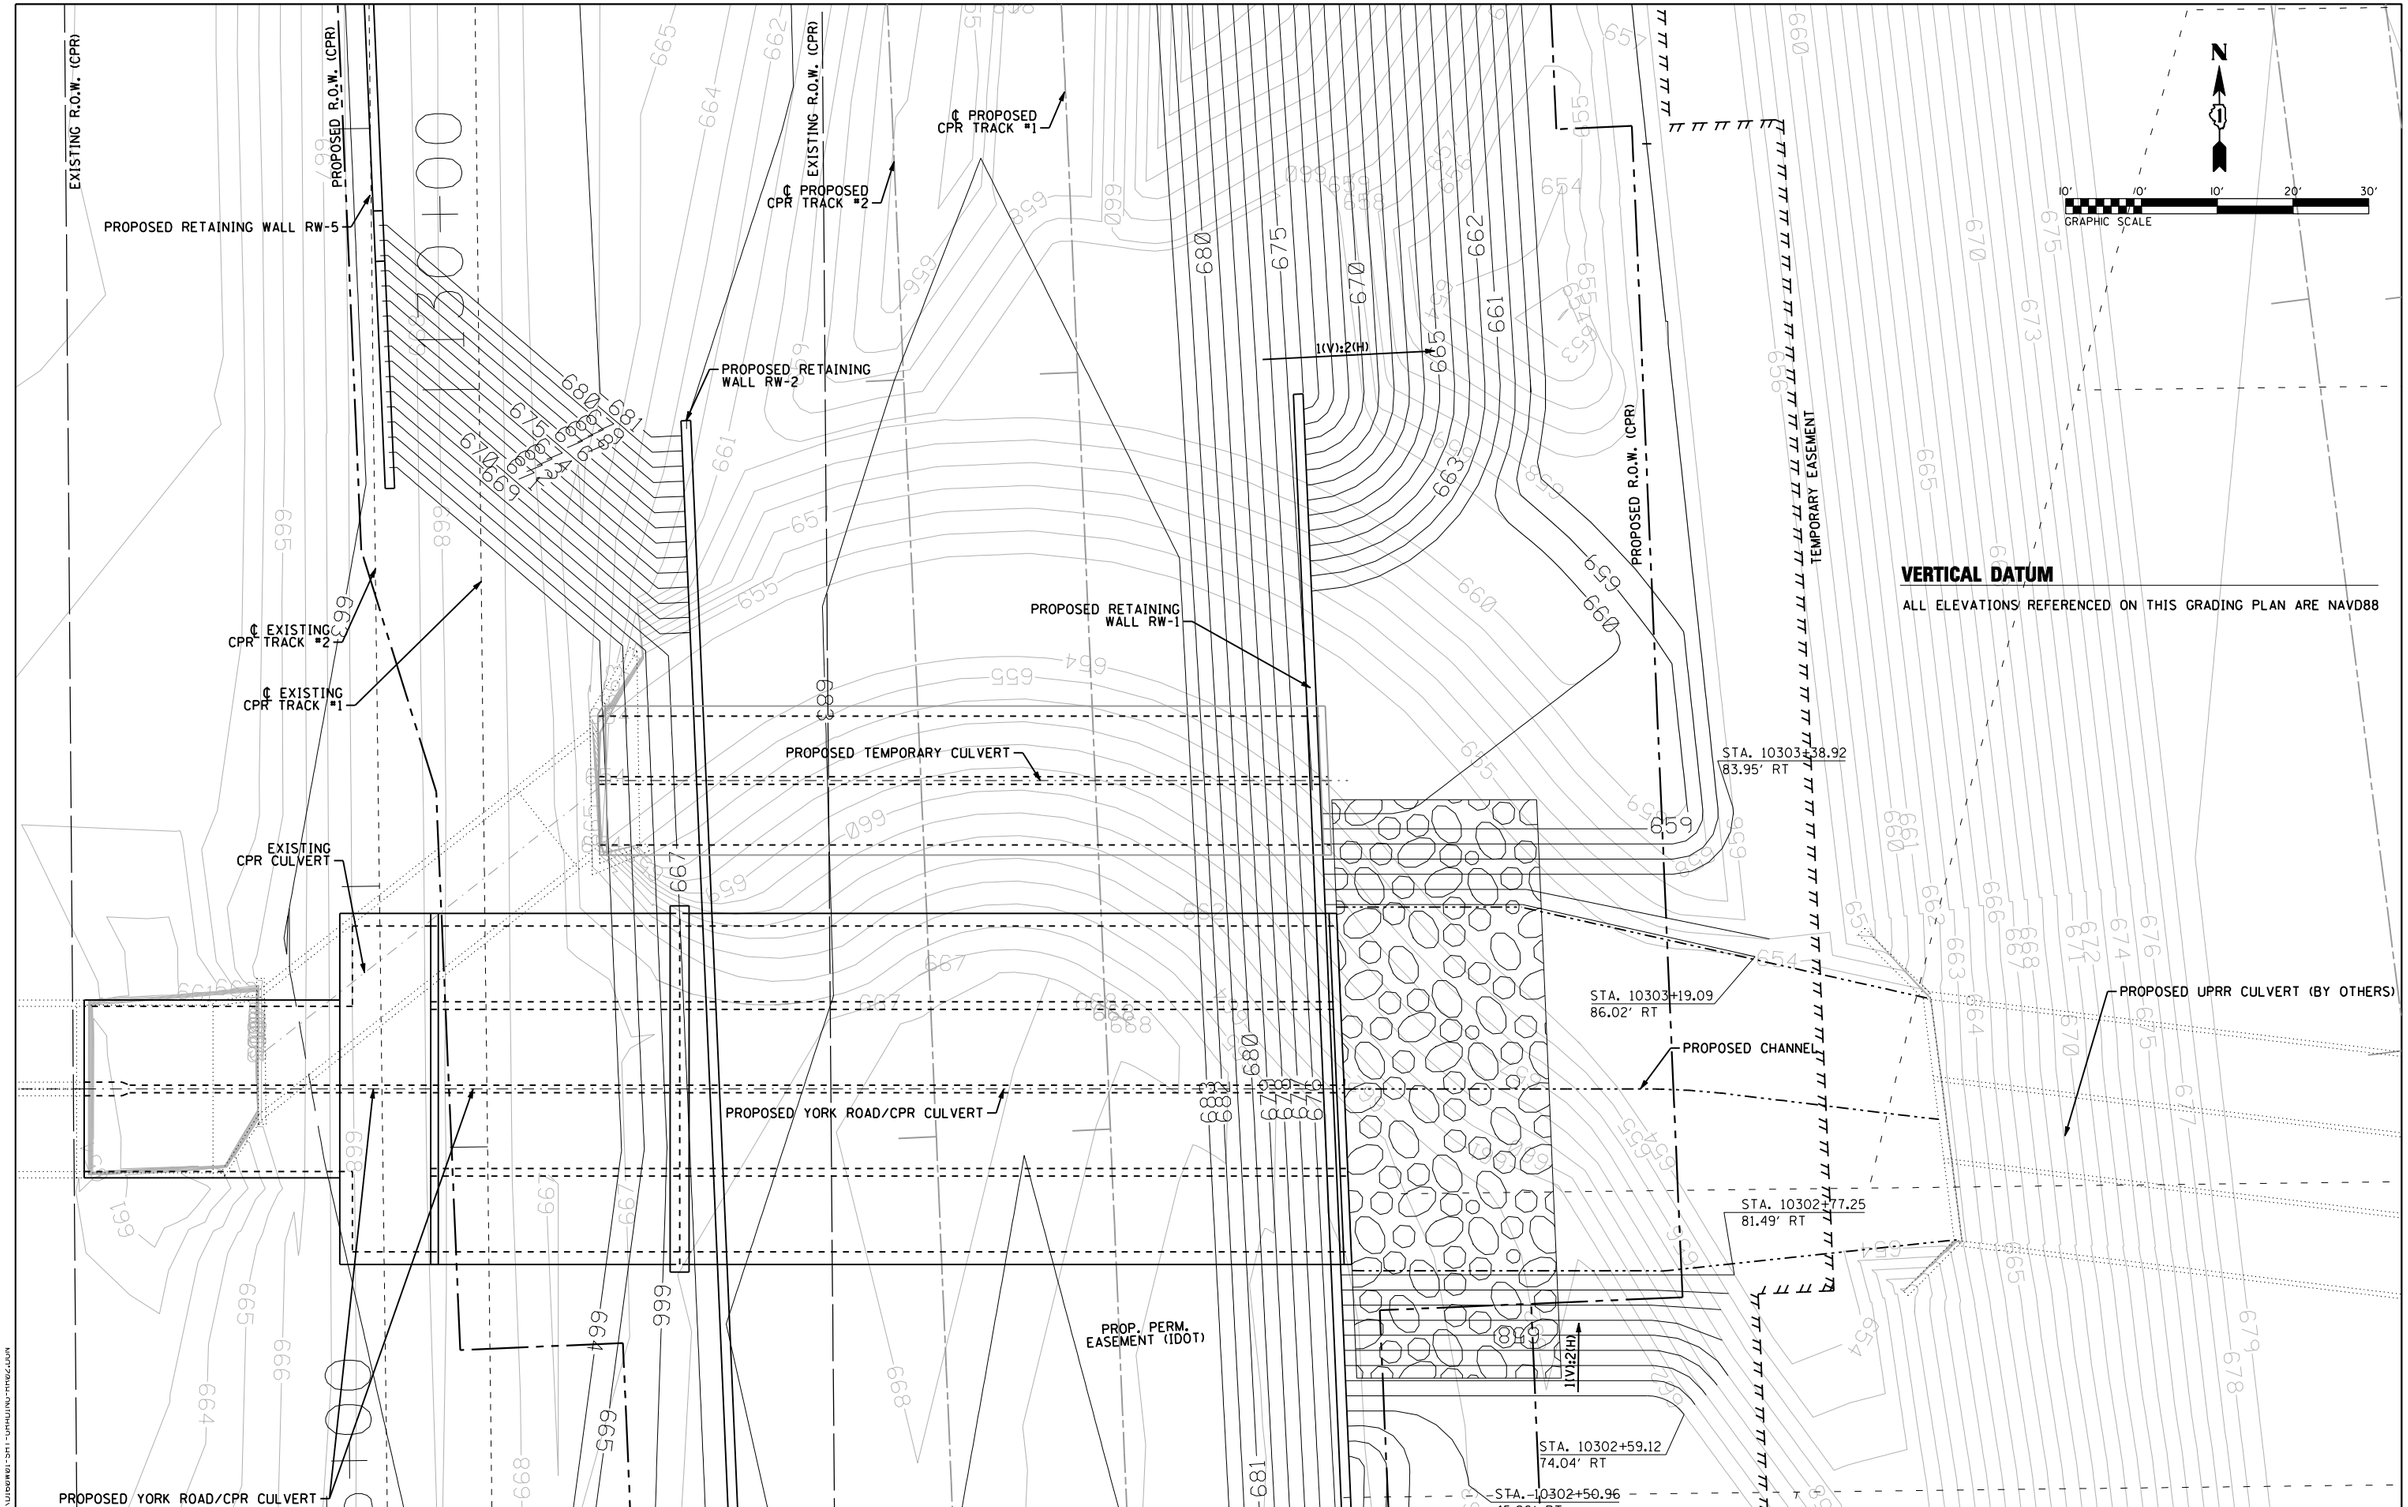

VERTICAL DATUM

ALL ELEVATIONS REFERENCED ON THIS GRADING PLAN ARE NAVD88

HDR ENGINEERING, INC.	USER NAME = nrotterm	DESIGNED - NMR	REVISED -
		DRAWN - NMR	REVISED -
	PLOT SCALE = 20.0000 ' / IN.	CHECKED - MPH	REVISED -
	PLOT DATE = 11/2/2012	DATE - 11-02-2012	REVISED -

STATE OF ILLINOIS
DEPARTMENT OF TRANSPORTATION

CANADIAN PACIFIC RAILWAY
PROPOSED CULVERT GRADING PLAN

SCALE: | SHEET NO. OF SHEETS | STA. TO STA.

F.A.U. RTE.	SECTION	COUNTY	TOTAL SHEETS	SHEET NO.
1321	32VB	DUPAGE	388	322

CONTRACT NO. 60W01

ILLINOIS FED. AID PROJECT