FINAL SURVEY	BY	DATE
SURVEYED		
PLOTTED		
TEMPLATE		
AREAS		
NOTE BOOK		
NO.	AREAS CHECKED	

ORIGINAL SURVEY	BY	DATE
SURVEYED		
PLOTTED		
TEMPLATE		
AREAS		
NOTE BOOK		
NO.	AREAS CHECKED	

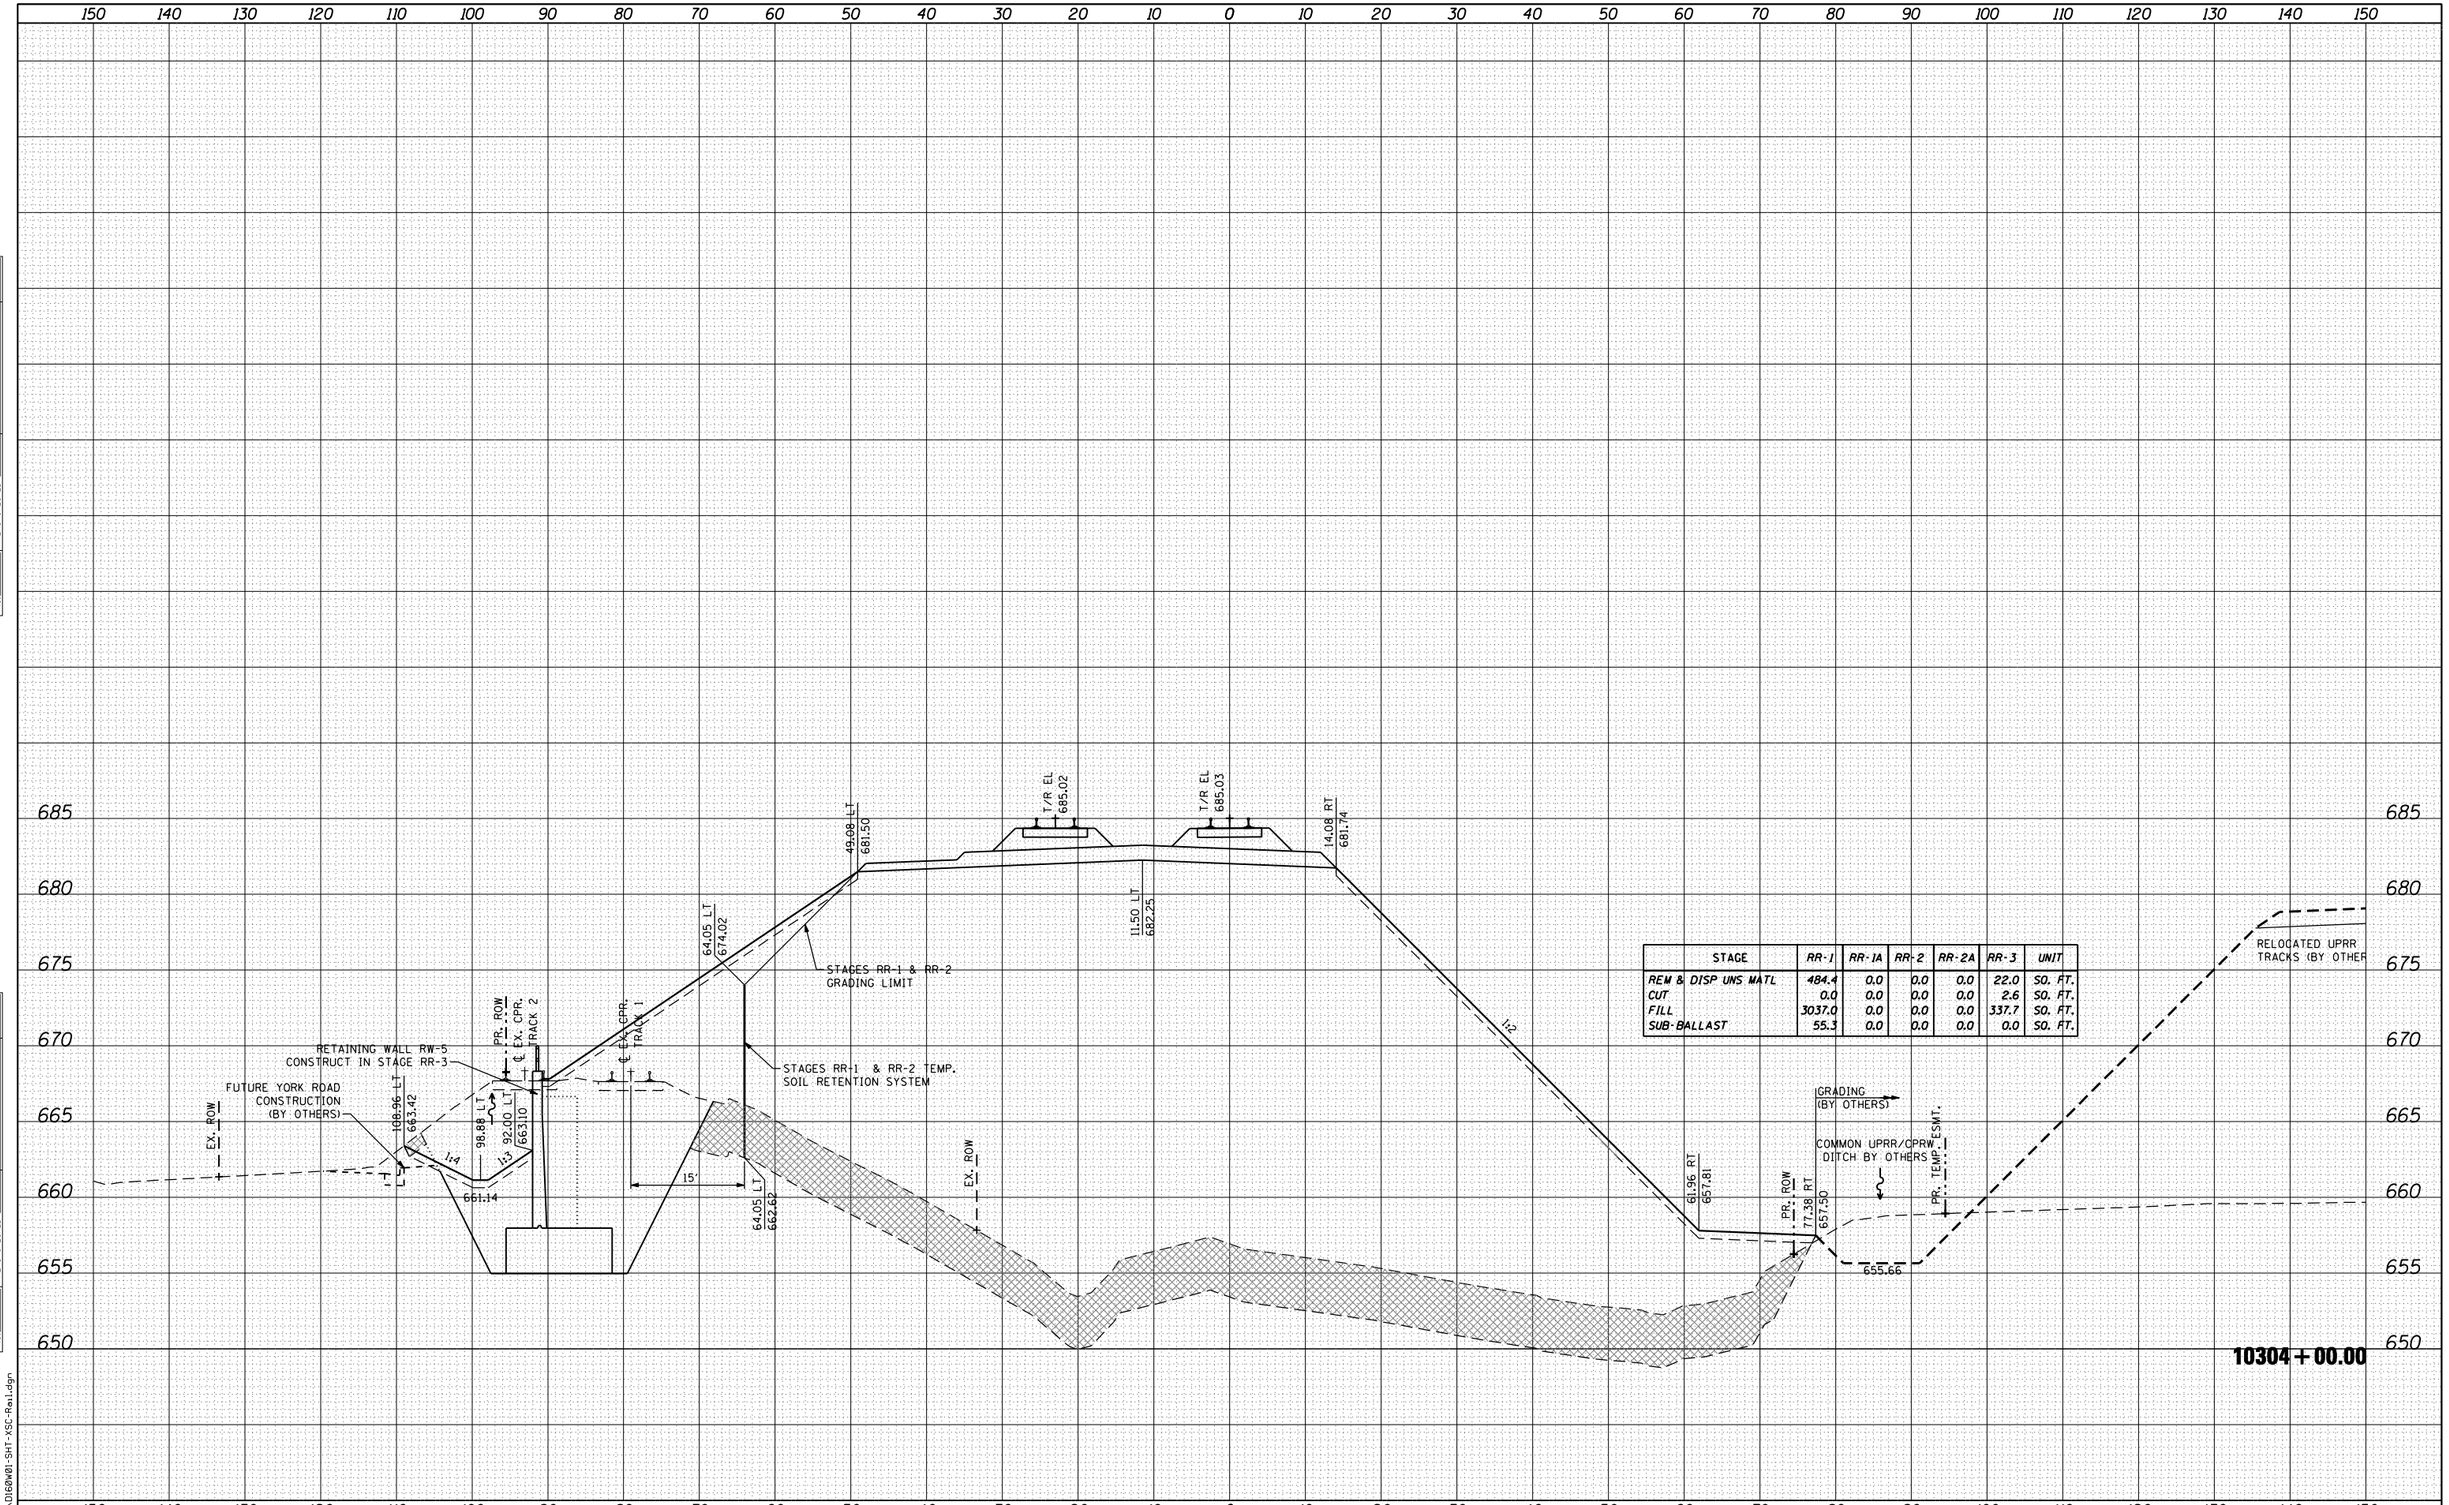

STAGE	RR-1	RR-1A	RR-2	RR-2A	RR-3	UNIT
REM & DISP UNS MATL	484.4	0.0	0.0	0.0	22.0	SQ. FT.
CUT	0.0	0.0	0.0	0.0	2.6	SQ. FT.
FILL	3037.0	0.0	0.0	0.0	337.7	SQ. FT.
SUB-BALLAST	55.3	0.0	0.0	0.0	0.0	SQ. FT.

10304+00.00

FILE NAME = ...\D160W01-SHT-XSC-Rail.dgn

HDR ENGINEERING, INC.

USER NAME = nratterm	DESIGNED - NMR	REVISED -
	DRAWN - NMR	REVISED -
PLOT SCALE = 20.0000 ' / IN.	CHECKED - MPH	REVISED -
PLOT DATE = 11/2/2012	DATE - 11-02-2012	REVISED -

STATE OF ILLINOIS
DEPARTMENT OF TRANSPORTATION

CANADIAN PACIFIC RAILWAY
CROSS SECTIONS

SCALE: | SHEET NO. 16 OF 28 SHEETS | STA. 10304+00.00 TO STA. 10304+00.00

F.A.U. RTE.	SECTION	COUNTY	TOTAL SHEETS	SHEET NO.
1321	32VB	DUPAGE	388	376
		CONTRACT NO. 60W01		
	ILLINOIS	FED. AID PROJECT		