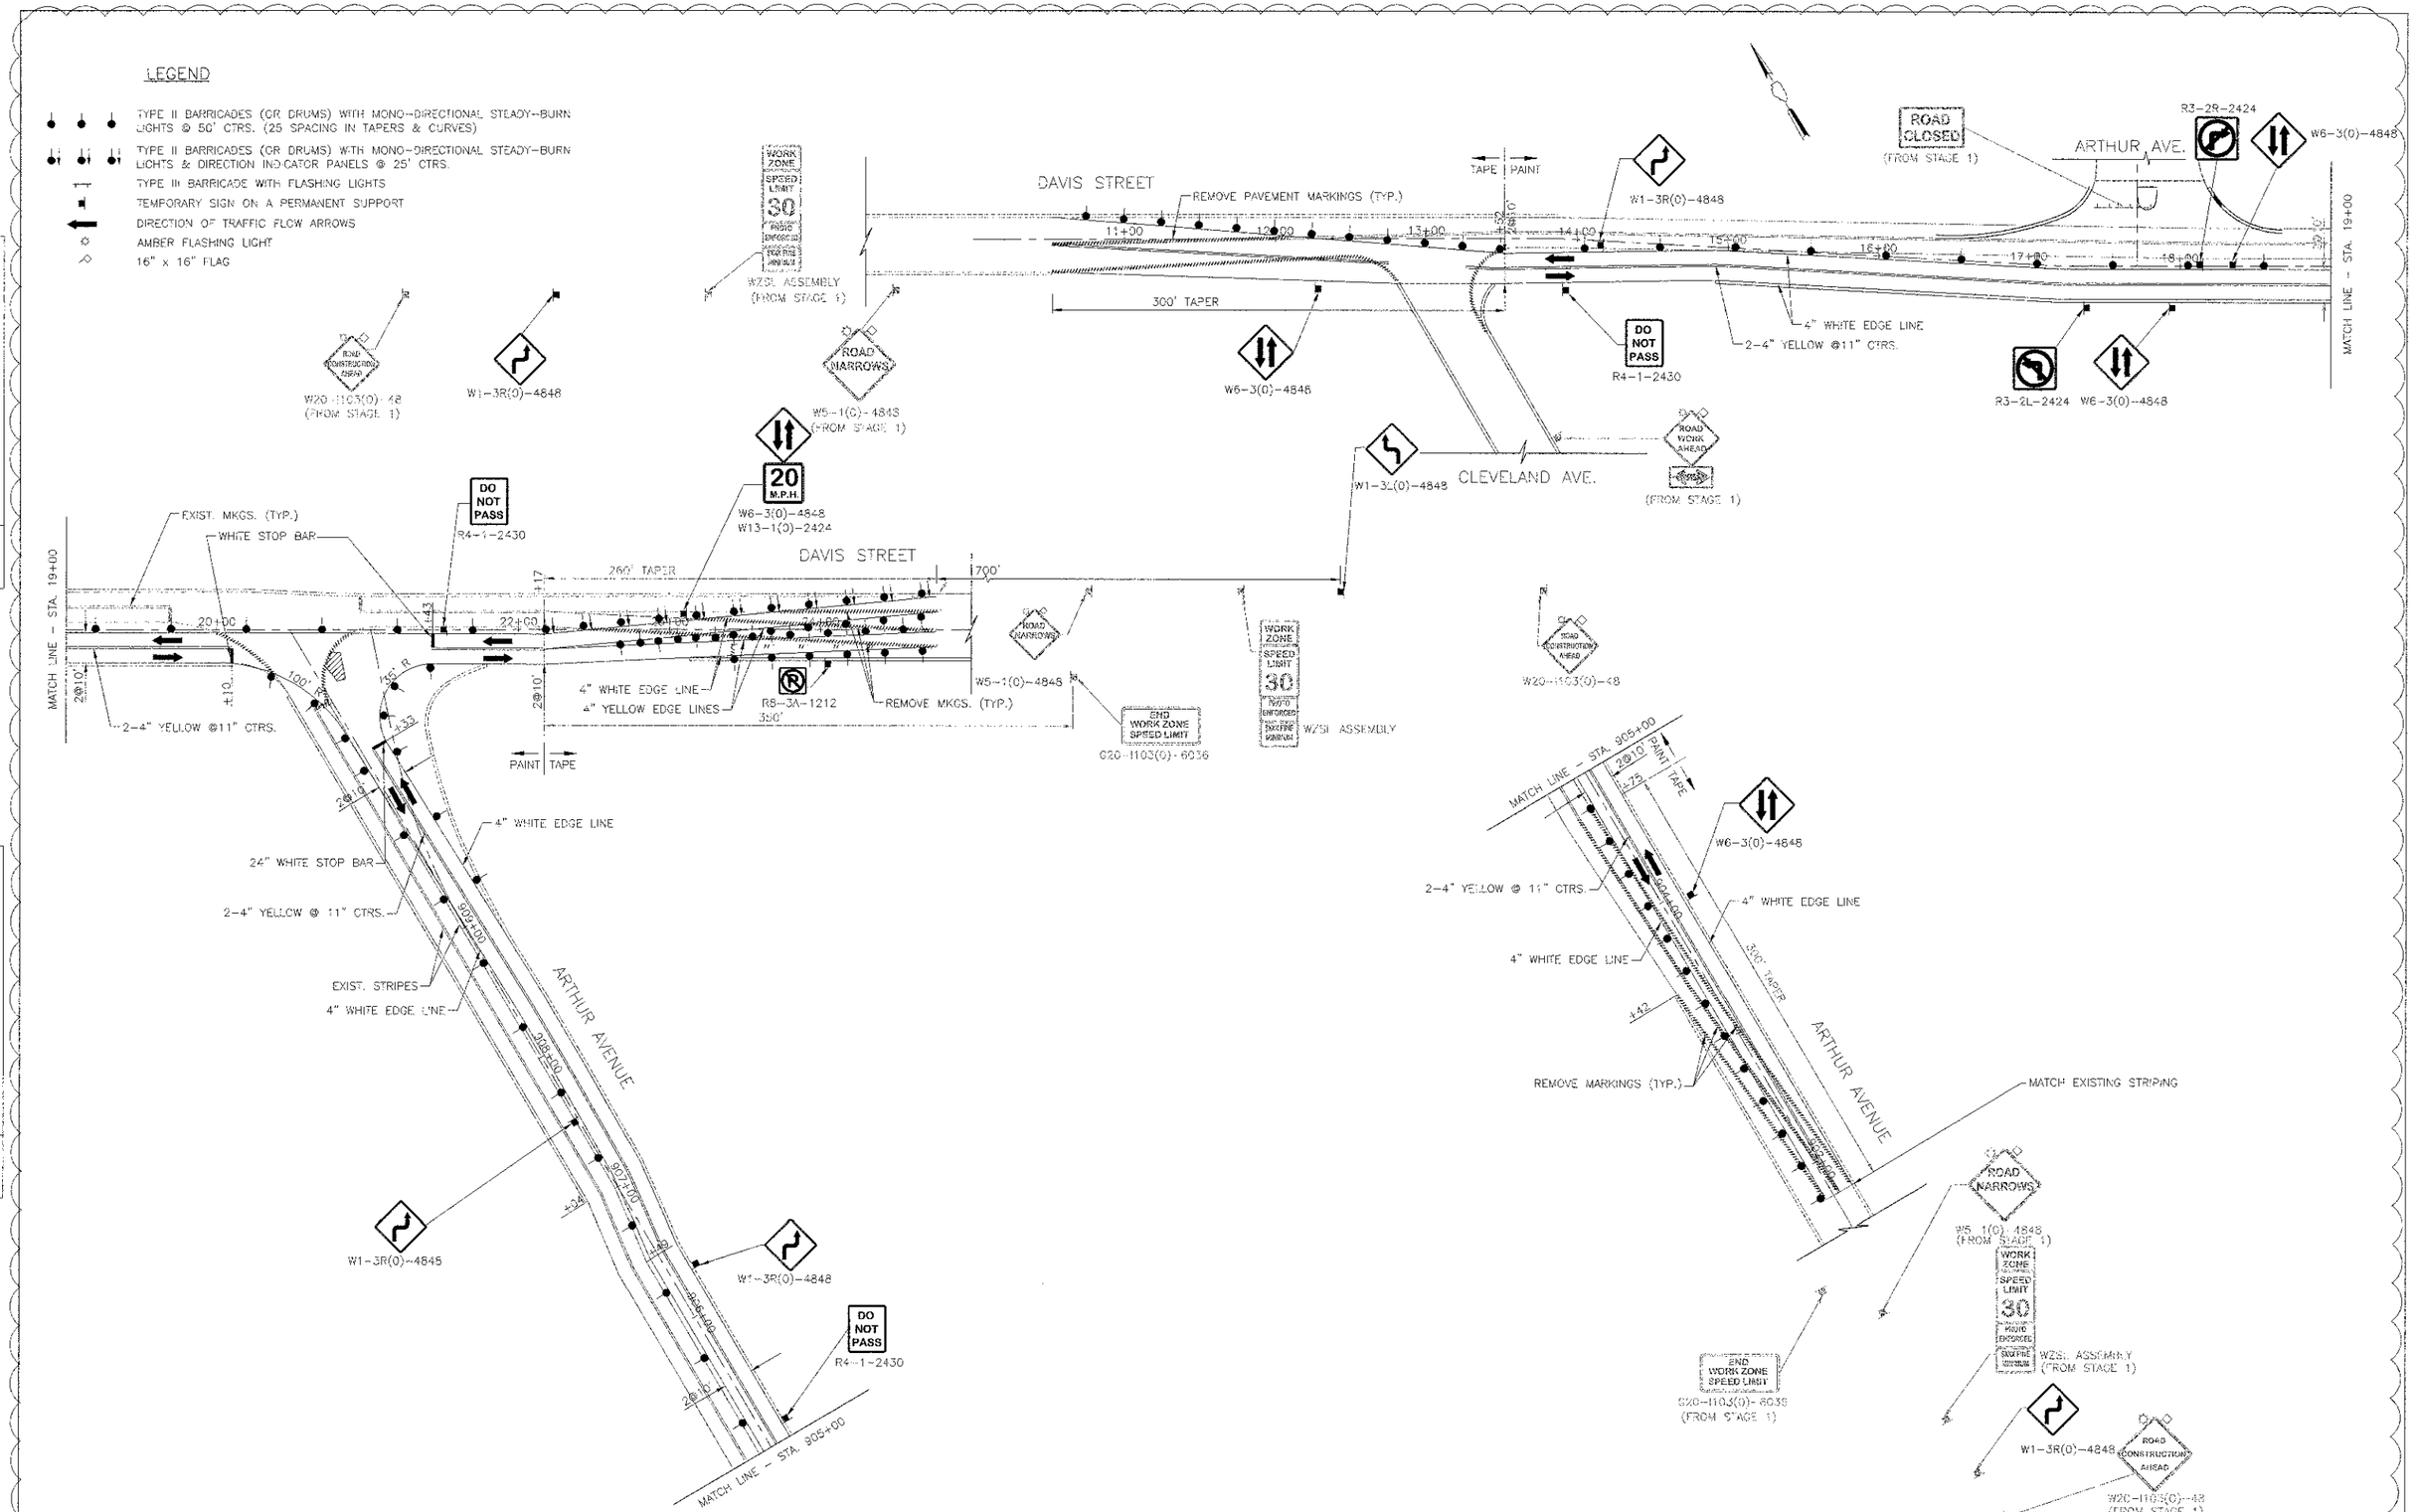

CIVILTECH	USER NAME = $USER$	DESIGNED - RTM	REVISED -
		DRAWN - JRR	REVISED - 12/28/2012
	PLOT SCALE = $SCALE$	CHECKED RTM	REVISED -
	PLOT DATE = $DATE$	DATE - 10/22/12	REVISED -

STATE OF ILLINOIS
DEPARTMENT OF TRANSPORTATION

0 50 100
SCALE IN FEET

SUGGESTED CONSTRUCTION PROCEDURE
TRAFFIC CONTROL AND DEVICES FOR STAGE 2

SHEET NO. 1 OF 1 SHEETS

F.A.U. RTE.	SECTION	COUNTY	TOTAL SHEETS	SHEET NO.
3512	02-00177-00 WR	COOK	142	34
PROJECT NO. M-8003(426)		CONTRACT NO. 63514		
FED. ROAD DIST. NO. 1	ILLINOIS	FED. AID PROJECT		