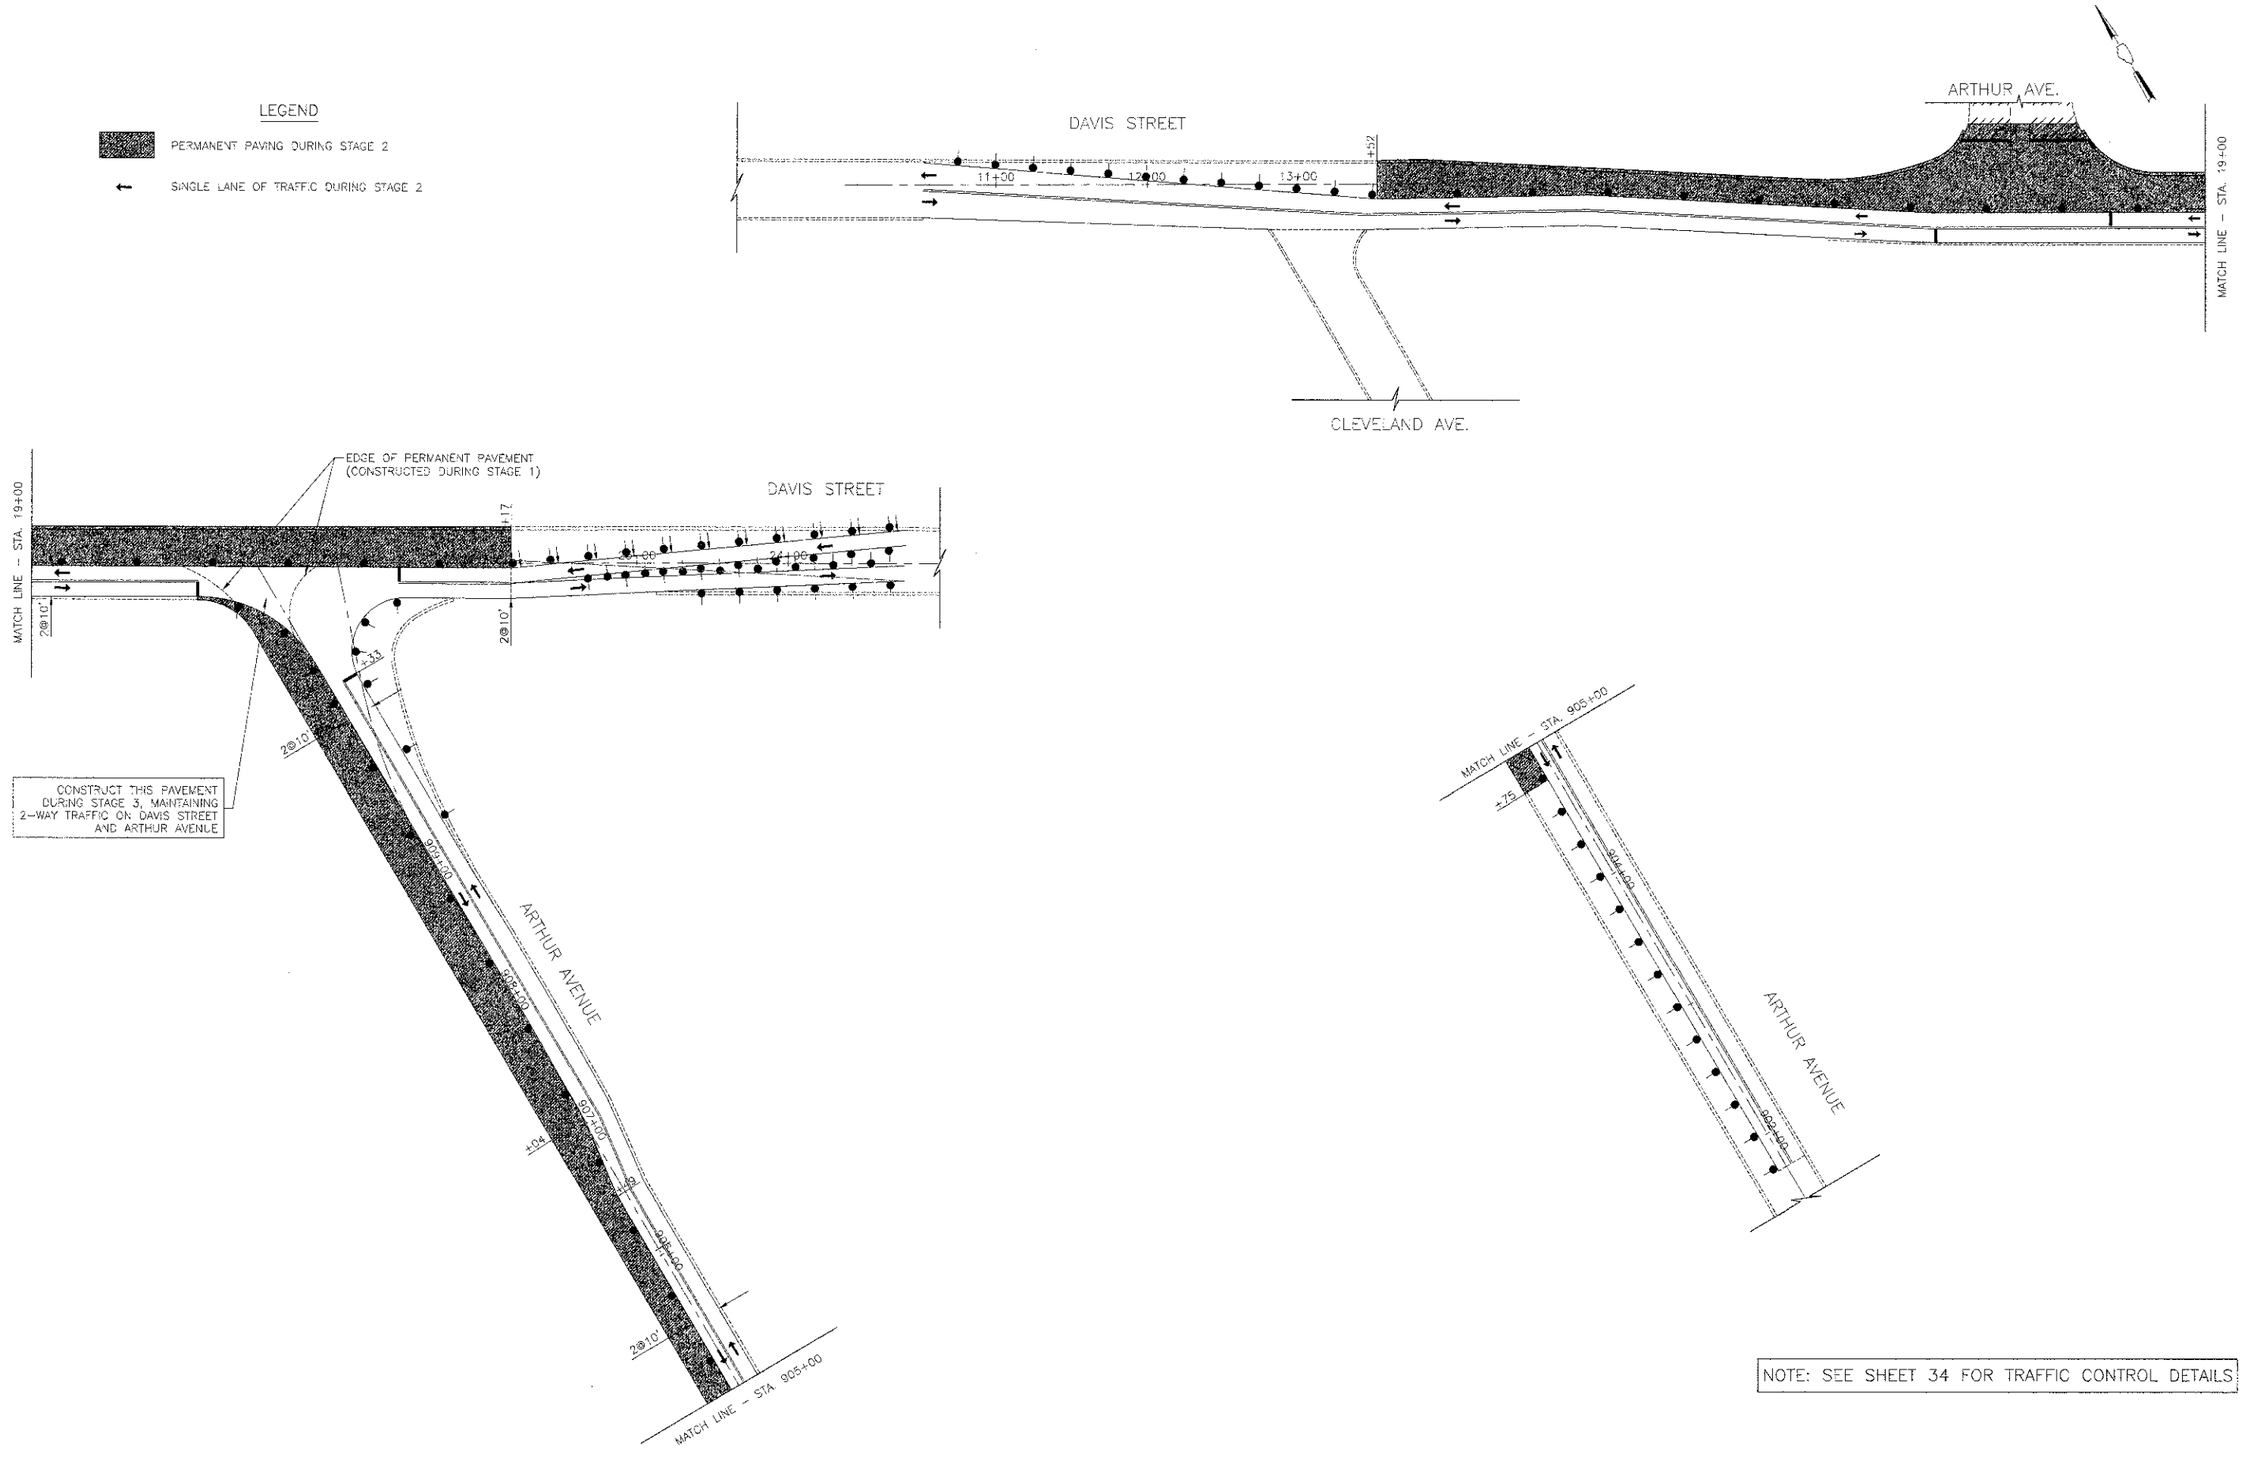

NOTE: SEE SHEET 34 FOR TRAFFIC CONTROL DETAILS

CIVILTECH	USER NAME = $USER$	DESIGNED - RTM	REVISED -	STATE OF ILLINOIS DEPARTMENT OF TRANSPORTATION	0 50 100 SCALE IN FEET	SUGGESTED CONSTRUCTION PROCEDURE PAVEMENT CONSTRUCTION FOR STAGE 2	F.A.U. RTE. 3512	SECTION 02-00177-00 WR	COUNTY COOK	TOTAL SHEETS 142	SHEET NO. 35
		DRAWN - JRR	REVISED -				PROJECT NO. M-8003(426)		CONTRACT NO. 63514		
	PLOT SCALE = $SCALE$	CHECKED - RTM	REVISED -			SHEET NO. 1 OF 1 SHEETS	FED. ROAD DIST. NO. 1 ILLINOIS	FED. AID PROJECT			
	PLOT DATE = $DATE$	DATE - 10/22/12	REVISED -								