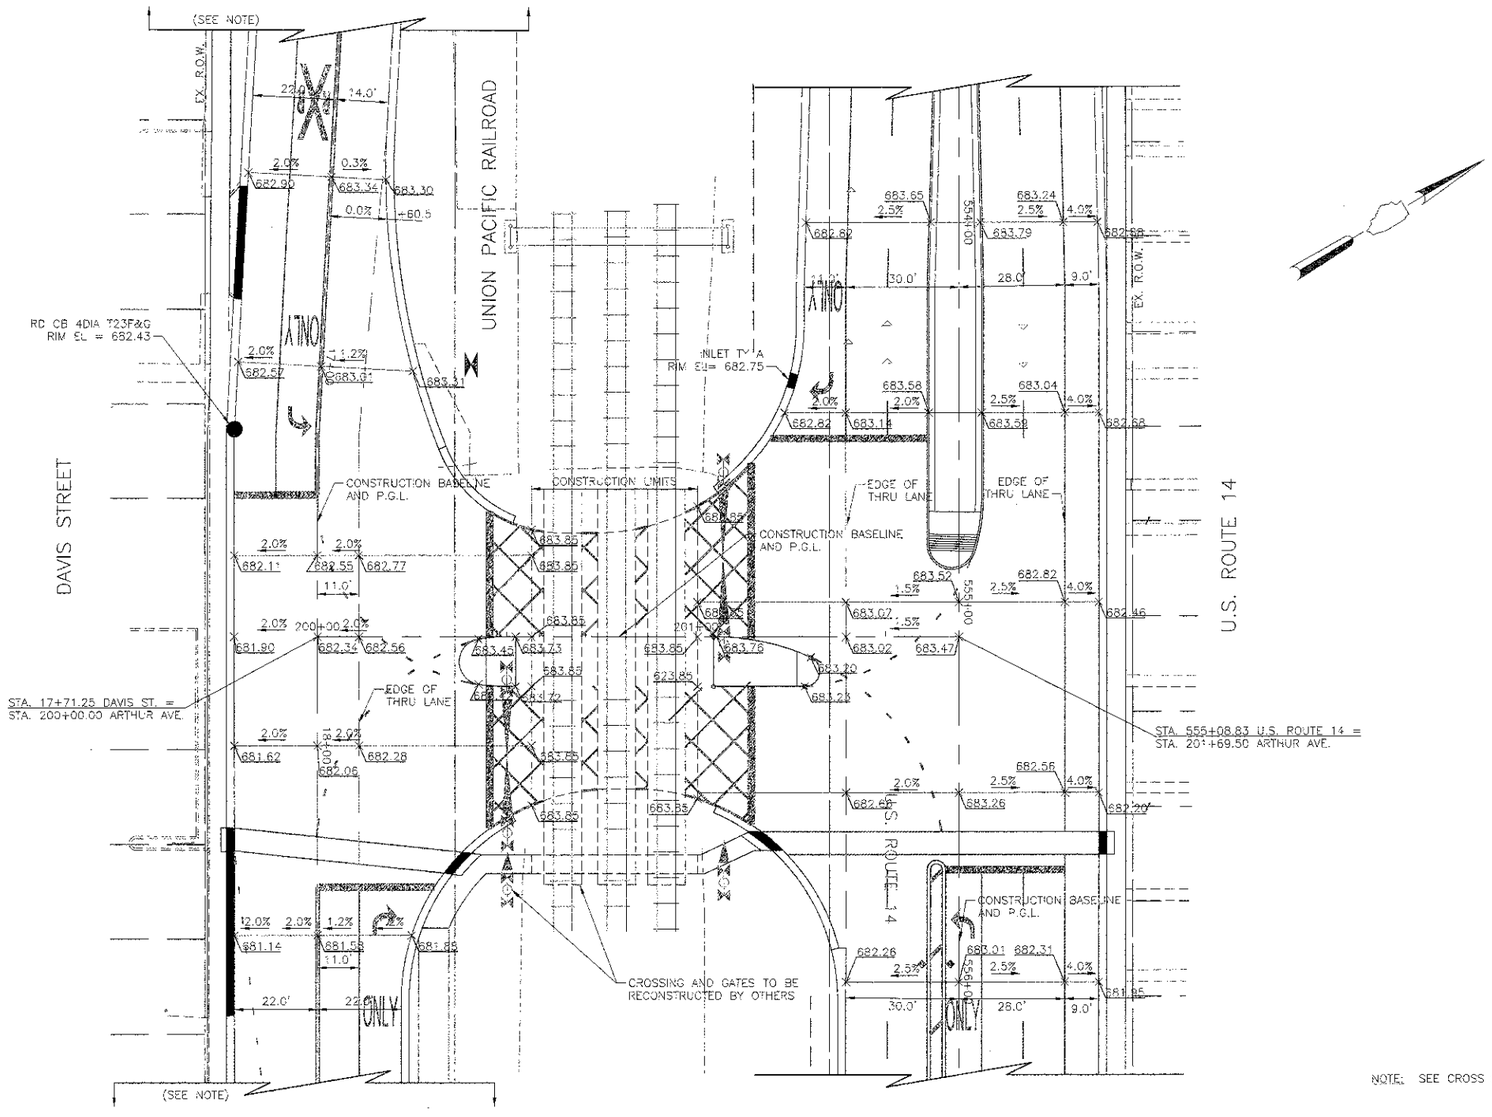

NOTE: SEE CROSS SECTIONS FOR TRANSITION TO NORMAL CROWN.

ARTHUR AVENUE RAILROAD CROSSING

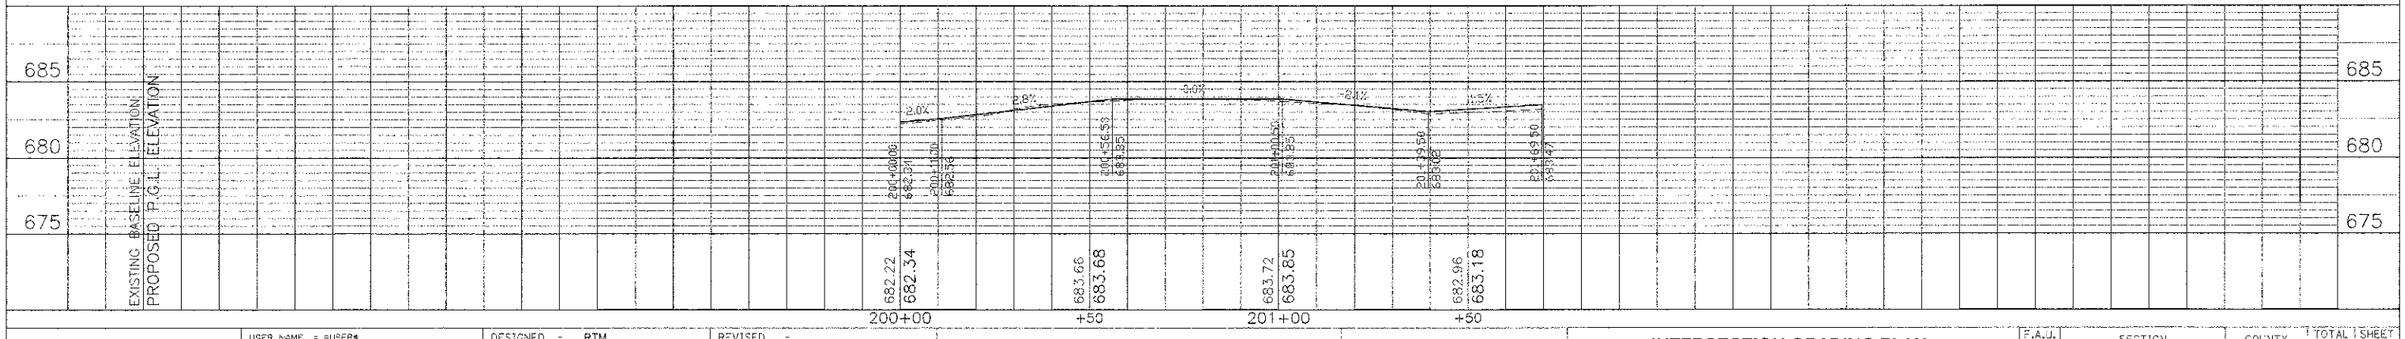

CIVILTECH	USER NAME = $USER$	DESIGNED - RTM	REVISED -
		DRAWN - JRR	REVISED -
	PLOT SCALE = $SCALE$	CHECKED - RTM	REVISED -
	PLOT DATE = $DATE$	DATE - 10/22/12	REVISED -

STATE OF ILLINOIS
DEPARTMENT OF TRANSPORTATION

0 20 40
SCALE IN FEET

INTERSECTION GRADING PLAN
ARTHUR AVE CROSSING

SHEET NO. 1 OF 2 SHEETS

F.A.U. RTE.	SECTION	COUNTY	TOTAL SHEETS	SHEET NO.
3512	02-00177-00 WR	COOK	142	59
PROJECT NO. M-8003(426)		CONTRACT NO. 63514		
FED. ROAD DIST. NO. 1	ILLINOIS FED. AID PROJECT			

PLAN
NOTE BOOK NO.
SURVEYED
PLOTTED
ALIGNMENT CHECKED
RT. OF WAY CHECKED
CADD FILE NAME
BY
DATE

PROFILE
NOTE BOOK NO.
SURVEYED
PLOTTED
GRADES CHECKED
B.M. NOTED
STRUCTURE NOTATIONS CHKD
BY
DATE