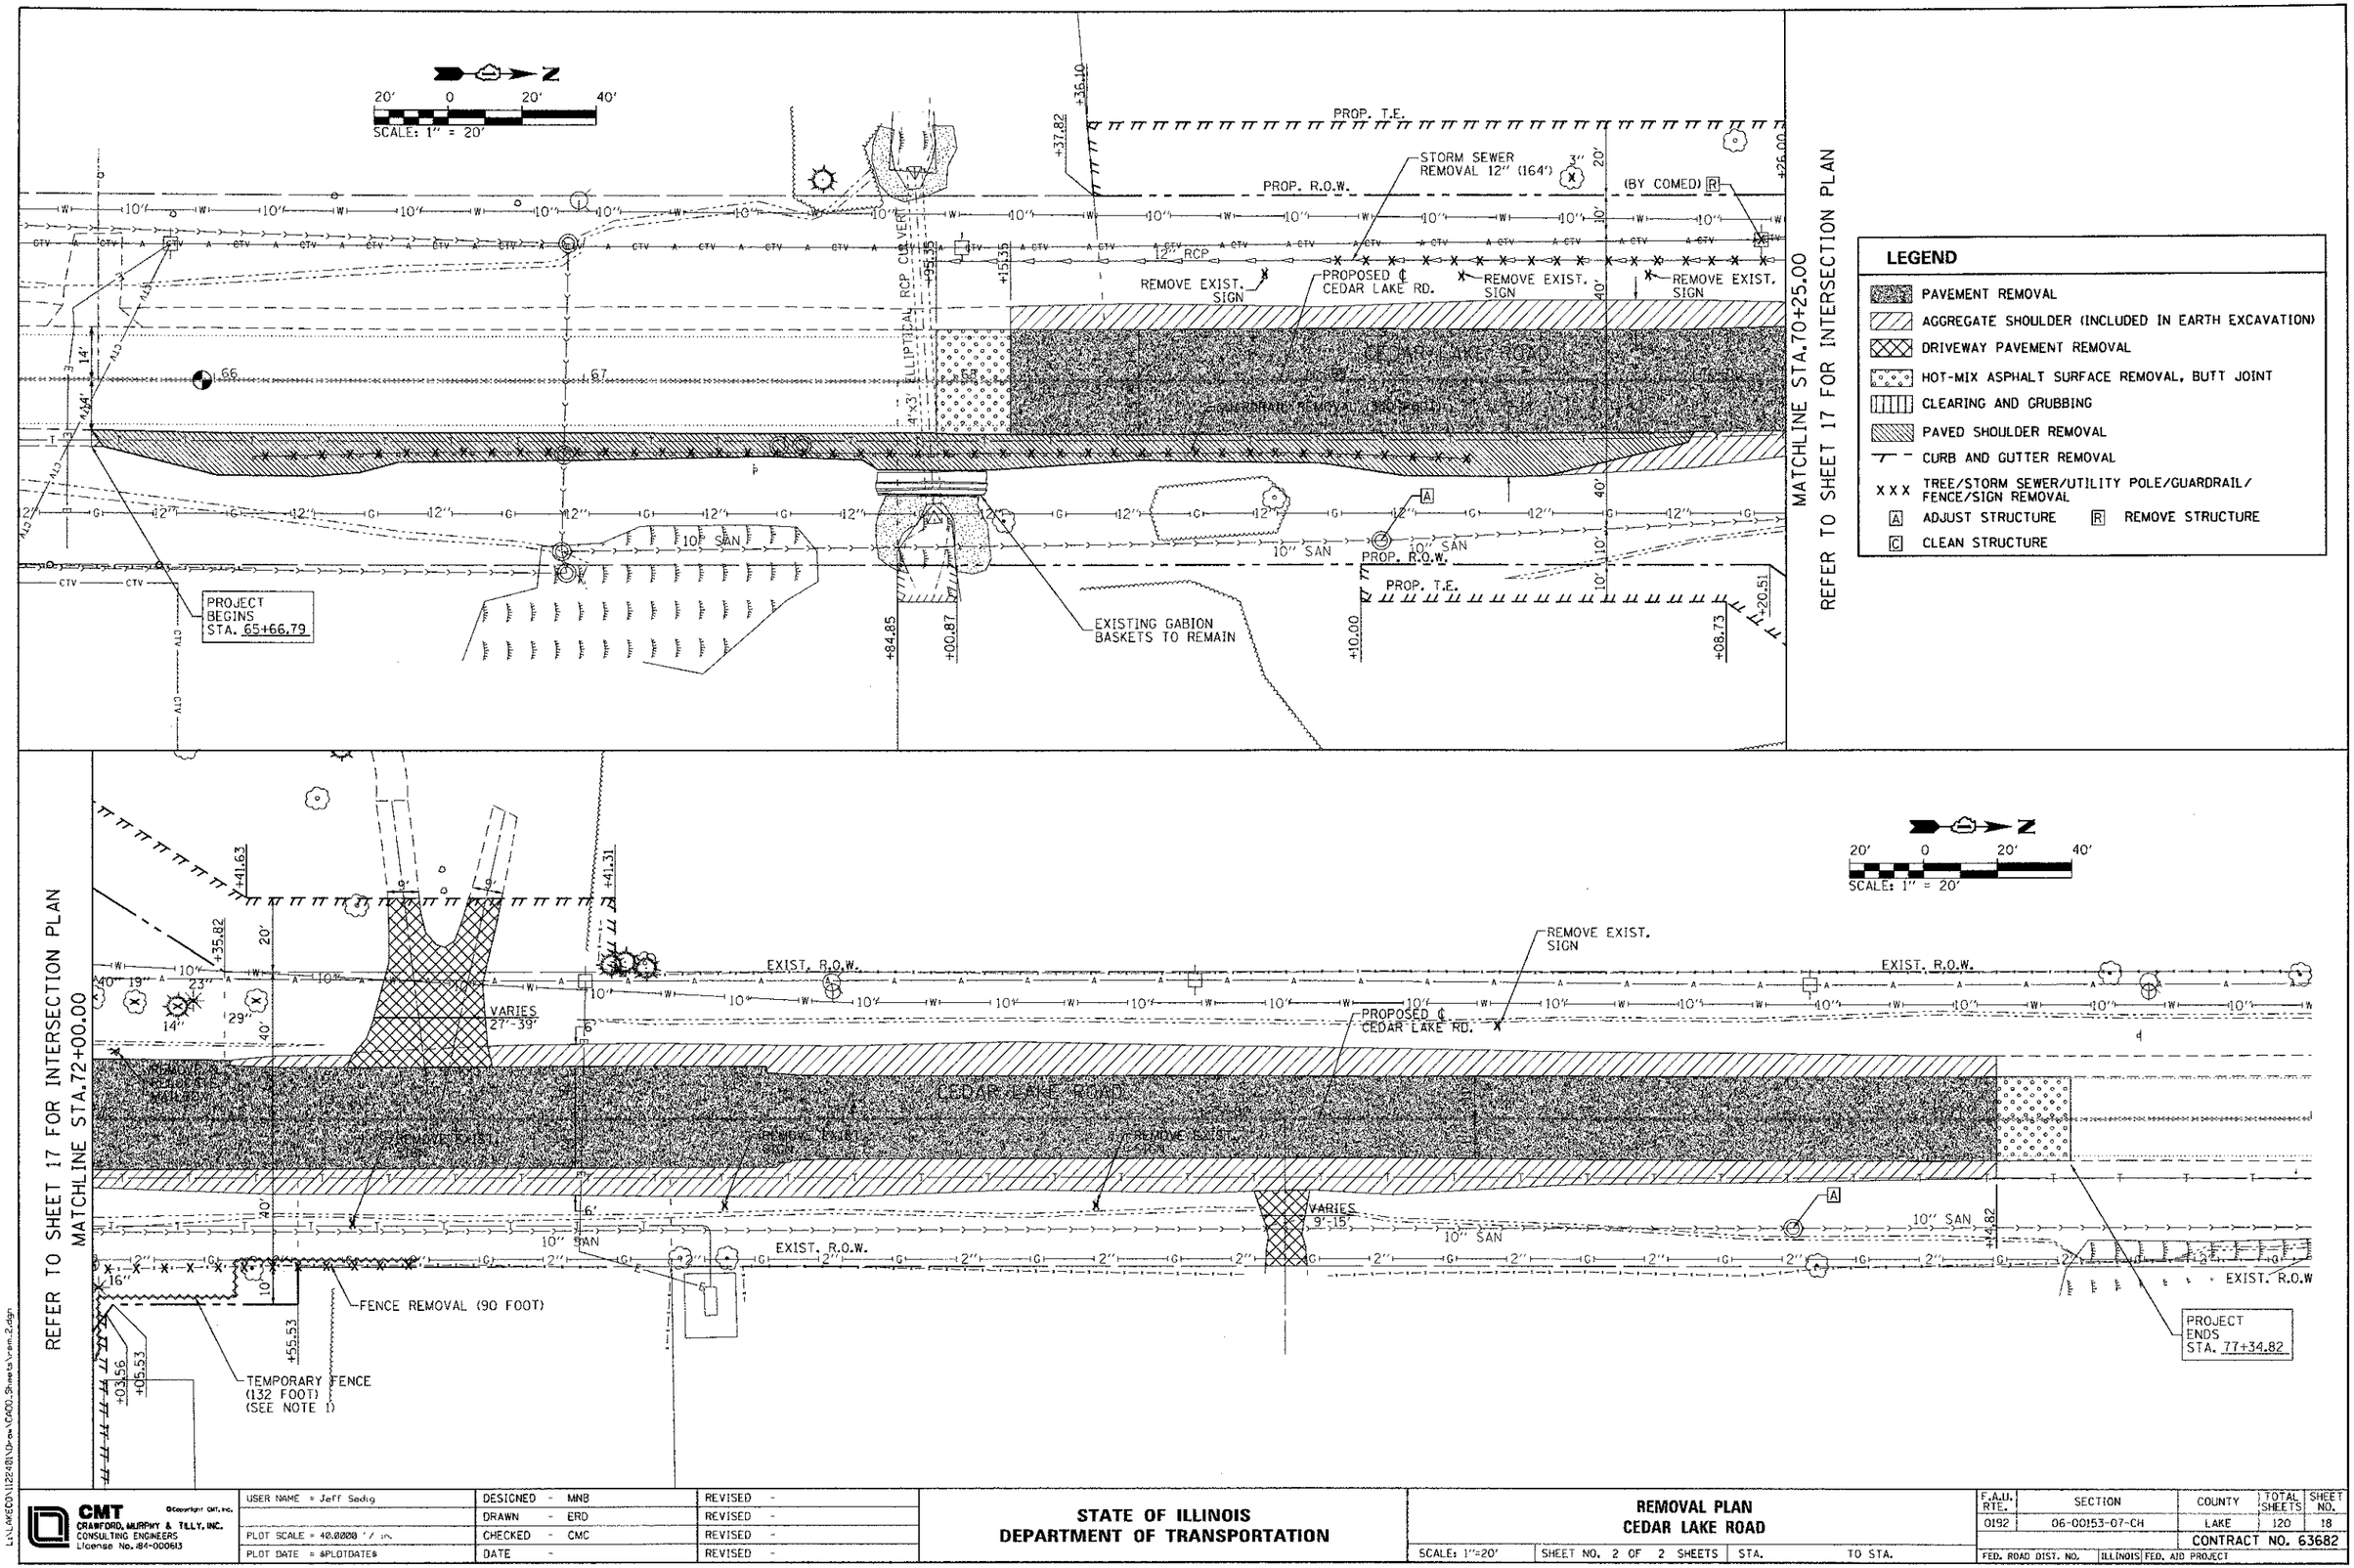

CMT Copyright CMT, Inc. CRAWFORD, MURPHY & TILLY, INC. CONSULTING ENGINEERS License No. 184-000613	USER NAME = Jeff Sedig	DESIGNED - MNB	REVISED -
		DRAWN - ERD	REVISED -
	PLOT SCALE = 40.0000 ' / in.	CHECKED - CMC	REVISED -
	PLOT DATE = #PLOTDATE#	DATE -	REVISED -

STATE OF ILLINOIS
DEPARTMENT OF TRANSPORTATION

REMOVAL PLAN
CEDAR LAKE ROAD

SCALE: 1"=20' | SHEET NO. 2 OF 2 SHEETS | STA. | TO STA.

F.A.I. RTE.	SECTION	COUNTY	TOTAL SHEETS	SHEET NO.
0192	06-00153-07-CH	LAKE	120	18
		CONTRACT NO. 63682		
FED. ROAD DIST. NO.	ILLINOIS	FED. AID PROJECT		

FILE NAME = L:\LAKEECD\112248\Dgn\CADD Sheets\rem_2.dgn