NOTES:

1. ALL STATIONS AND OFFSETS ARE BASED ON CENTER LINES ON MONAVILLE ROAD OR CEDAR LAKE ROAD, UNLESS OTHERWISE NOTED.
2. THE CONTRACTOR SHALL CONFIRM AND COORDINATE FINAL MAILBOX LOCATIONS WITH THE POST OFFICE PRIOR TO INSTALLATION.

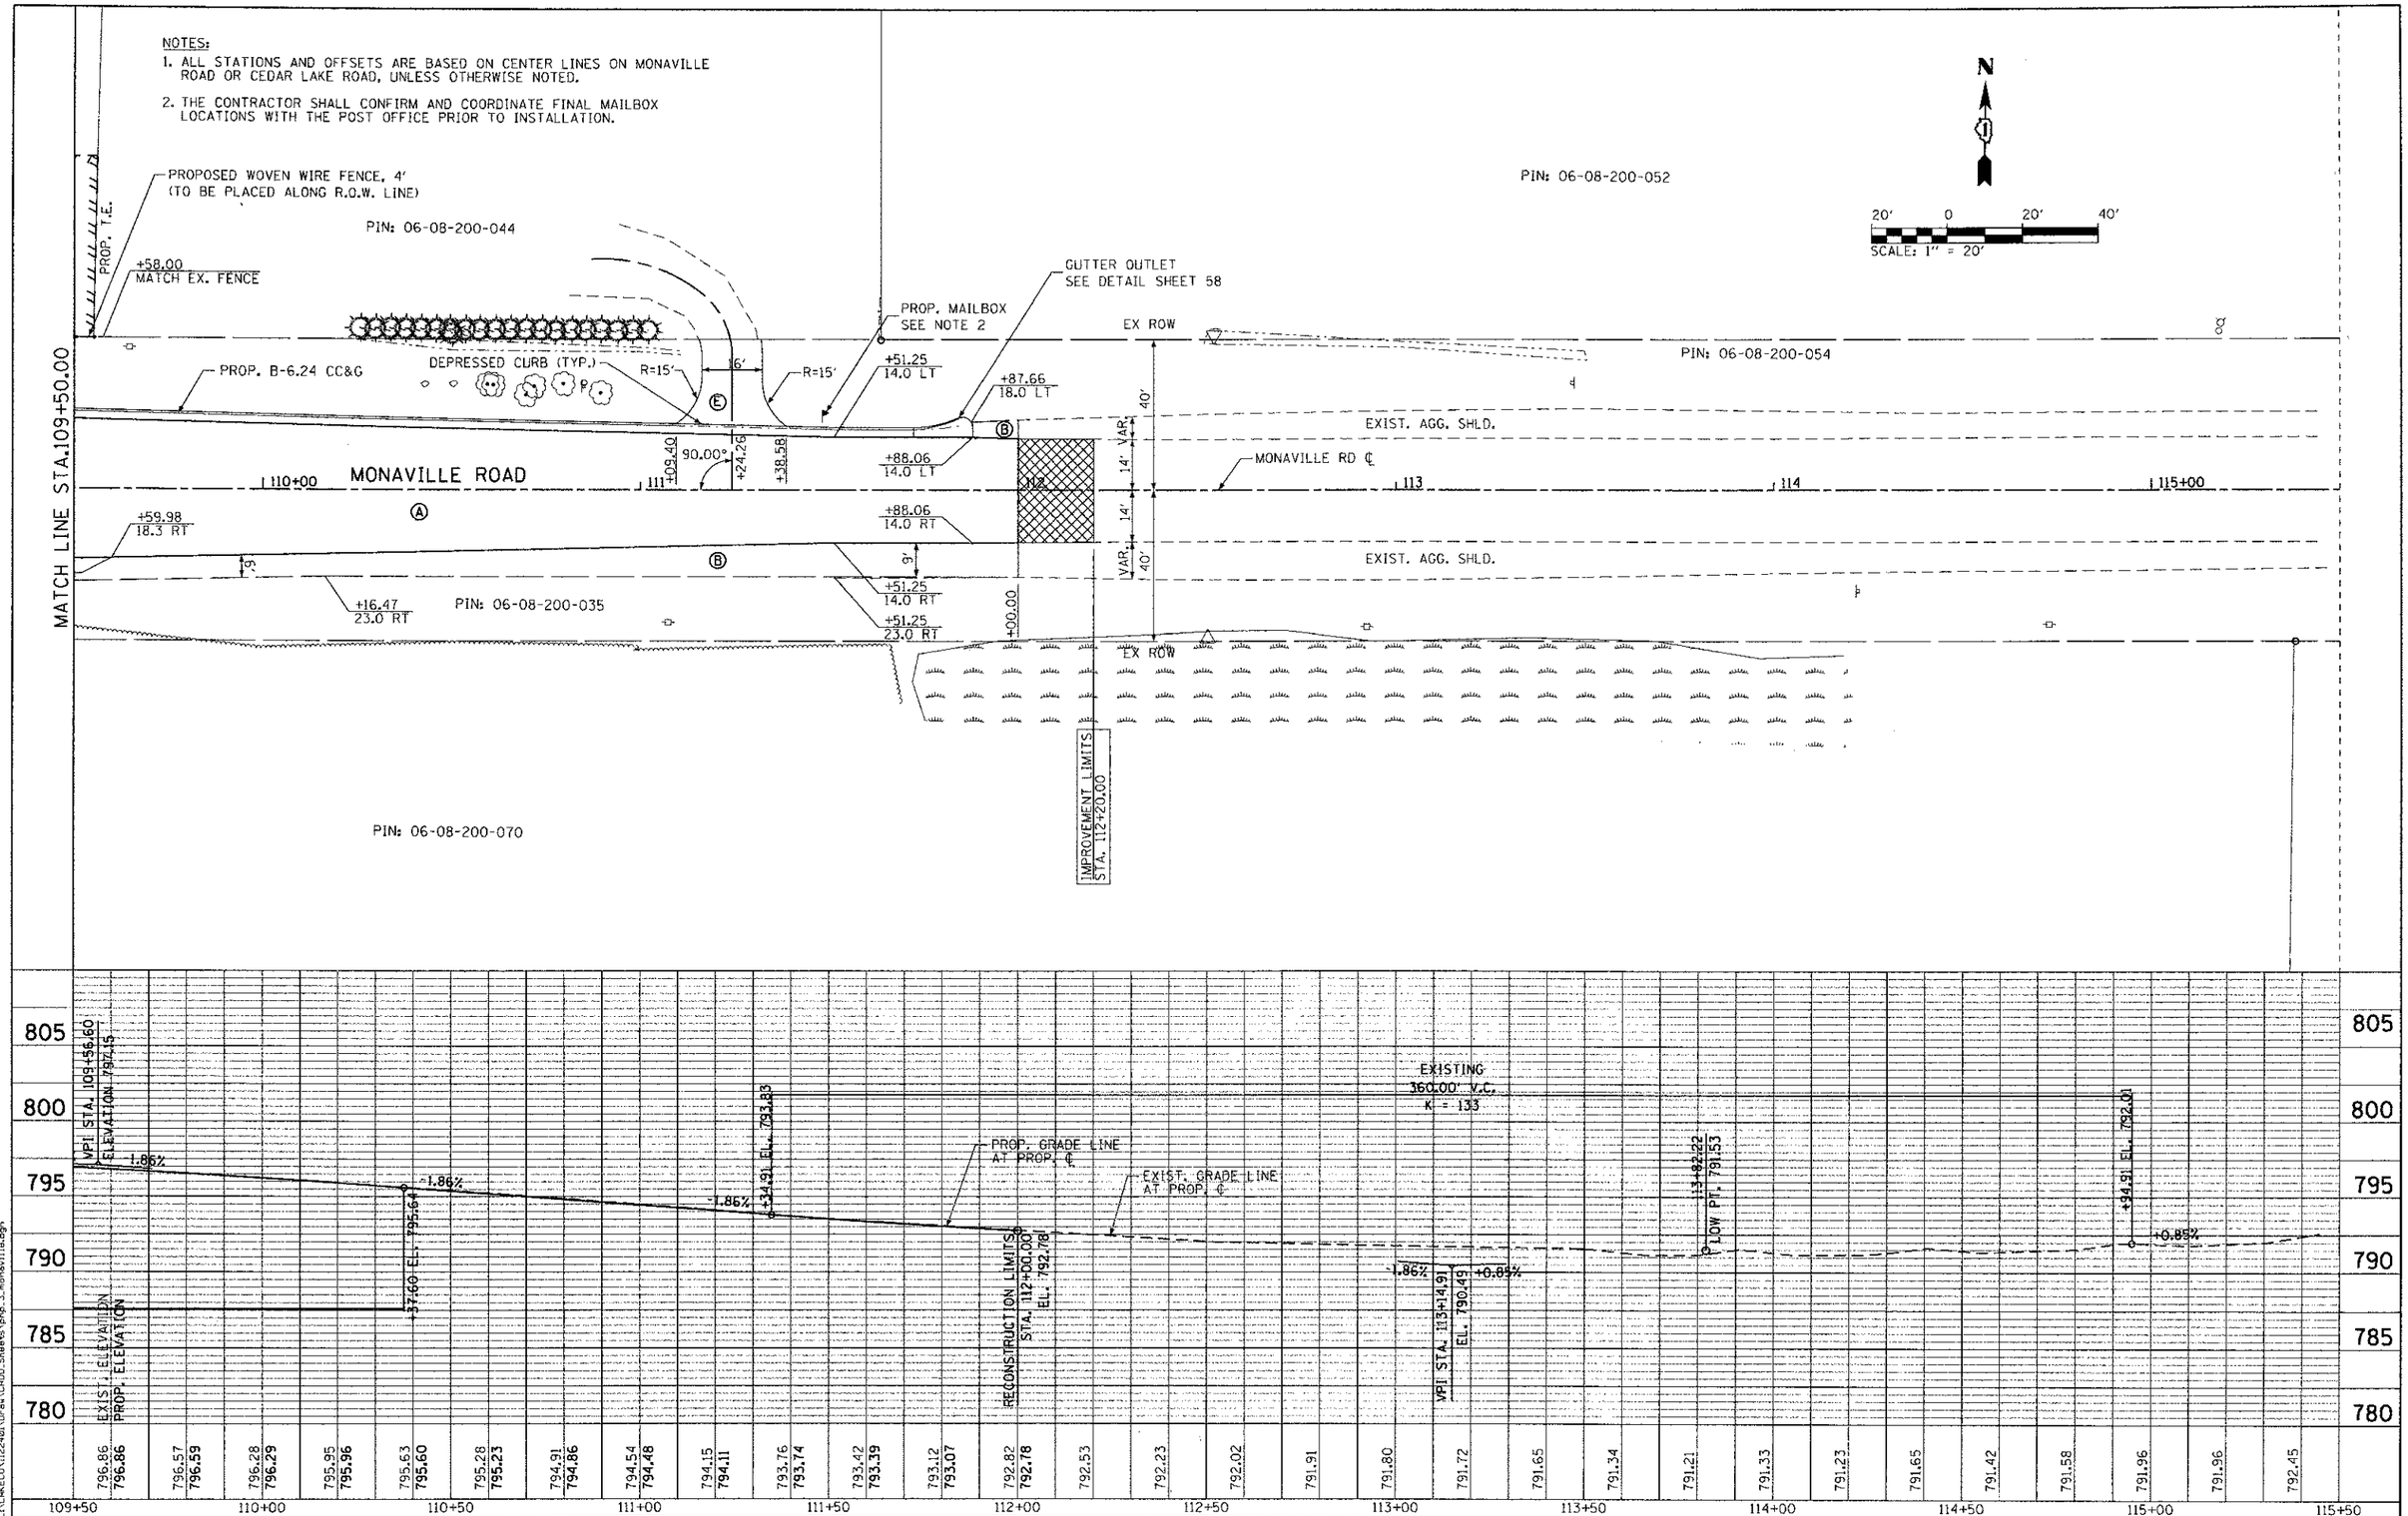

PLAN	SURVEYED	BY	DATE
	PLOTTED		
	ALIGNMENT CHECKED		
NOTE BOOK	RT. OF WAY CHECKED		
NO.	CADD FILE NAME		

PROFILE	SURVEYED	BY	DATE
	PLOTTED		
	GRADES CHECKED		
NOTE BOOK	BM. NOTED		
NO.	STRUCTURE NOTATNS CK'KD		

FILE NAME = L:\LAKECO\12240\Draw\CADD.Sheets\prop_3_monaville.dgn

CMT
CRAWFORD, MURPHY & TILLY, INC.
CONSULTING ENGINEERS
License No. 184-000613
©Copyright CMT, Inc.

USER NAME = Jeff Sedig	DESIGNED -	REVISED -
	DRAWN -	REVISED -
PLOT SCALE = 40.0000 ' / in.	CHECKED -	REVISED -
PLOT DATE = 11/12/2012	DATE -	REVISED -

STATE OF ILLINOIS
DEPARTMENT OF TRANSPORTATION

PROPOSED ROADWAY PLAN & PROFILE
MONAVILLE ROAD

SCALE: 20H:5V | SHEET NO. 3 OF 5 SHEETS | STA. 109+50.00 TO STA. 112+00.00

F.A.U. RTE.	SECTION	COUNTY	TOTAL SHEETS	SHEET NO.
0192	06-00153-07-CH	LAKE	120	22

CONTRACT NO. 63682

FED. ROAD DIST. NO. | ILLINOIS | FED. AID PROJECT