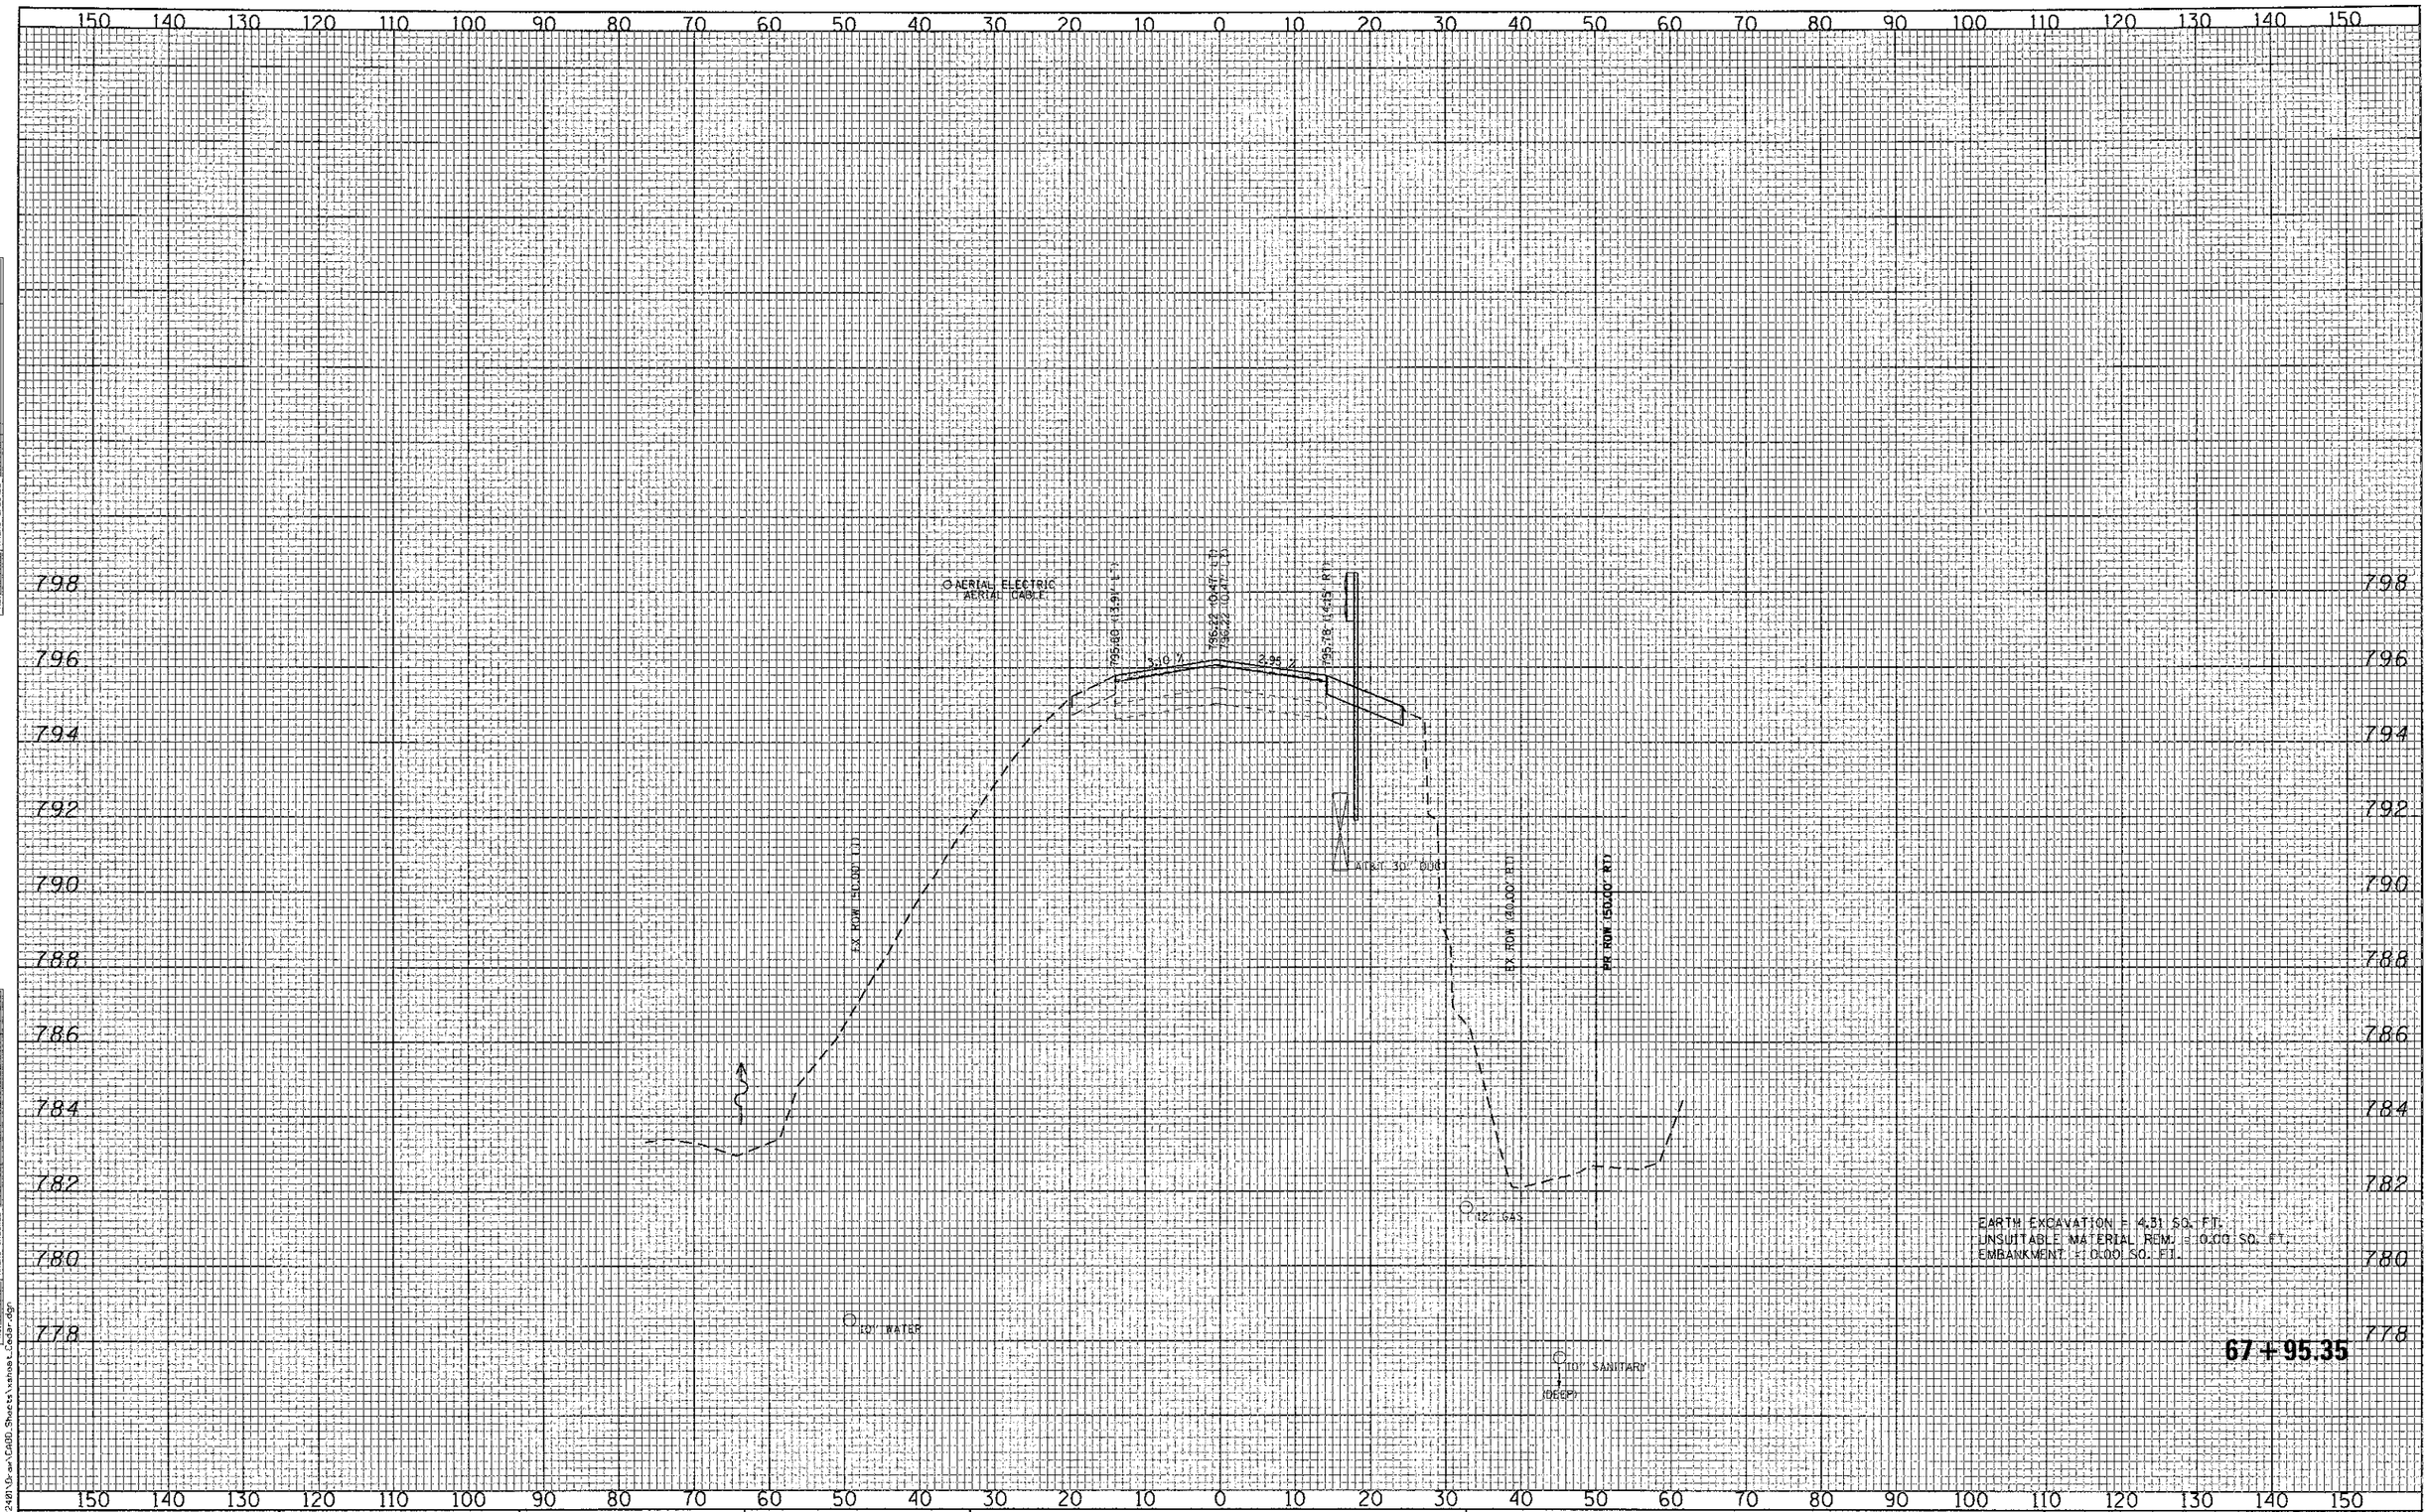

CMT ©Copyright CMT, Inc. CRAWFORD, MURPHY & TILLY, INC. CONSULTING ENGINEERS License No. 184-000613	USER NAME = Jeff Sedig	DESIGNED - CMC	REVISED -
		DRAWN - ERD	REVISED -
	PLOT SCALE = 20.0000 ' / in.	CHECKED - KDN	REVISED -
	PLOT DATE = $PLOTDATE$	DATE - 10/22/2012	REVISED -

STATE OF ILLINOIS
DEPARTMENT OF TRANSPORTATION

CEDAR LAKE ROAD – CROSS SECTIONS

SCALE: 10H:8V | SHEET NO. OF SHEETS | STA. 67+95.35 TO STA. 67+95.35

F.A. RTE.	SECTION	COUNTY	TOTAL SHEETS	SHEET NO.
0192	06-00153-07-CH	LAKE	120	89

CONTRACT NO. 63682

FED. ROAD DIST. NO. 1 | ILLINOIS | FED. AID PROJECT

FILE NAME = L:\LAKECO\1122401\Drawn\CADD_Sheets\xsheet_Cedar.dgn