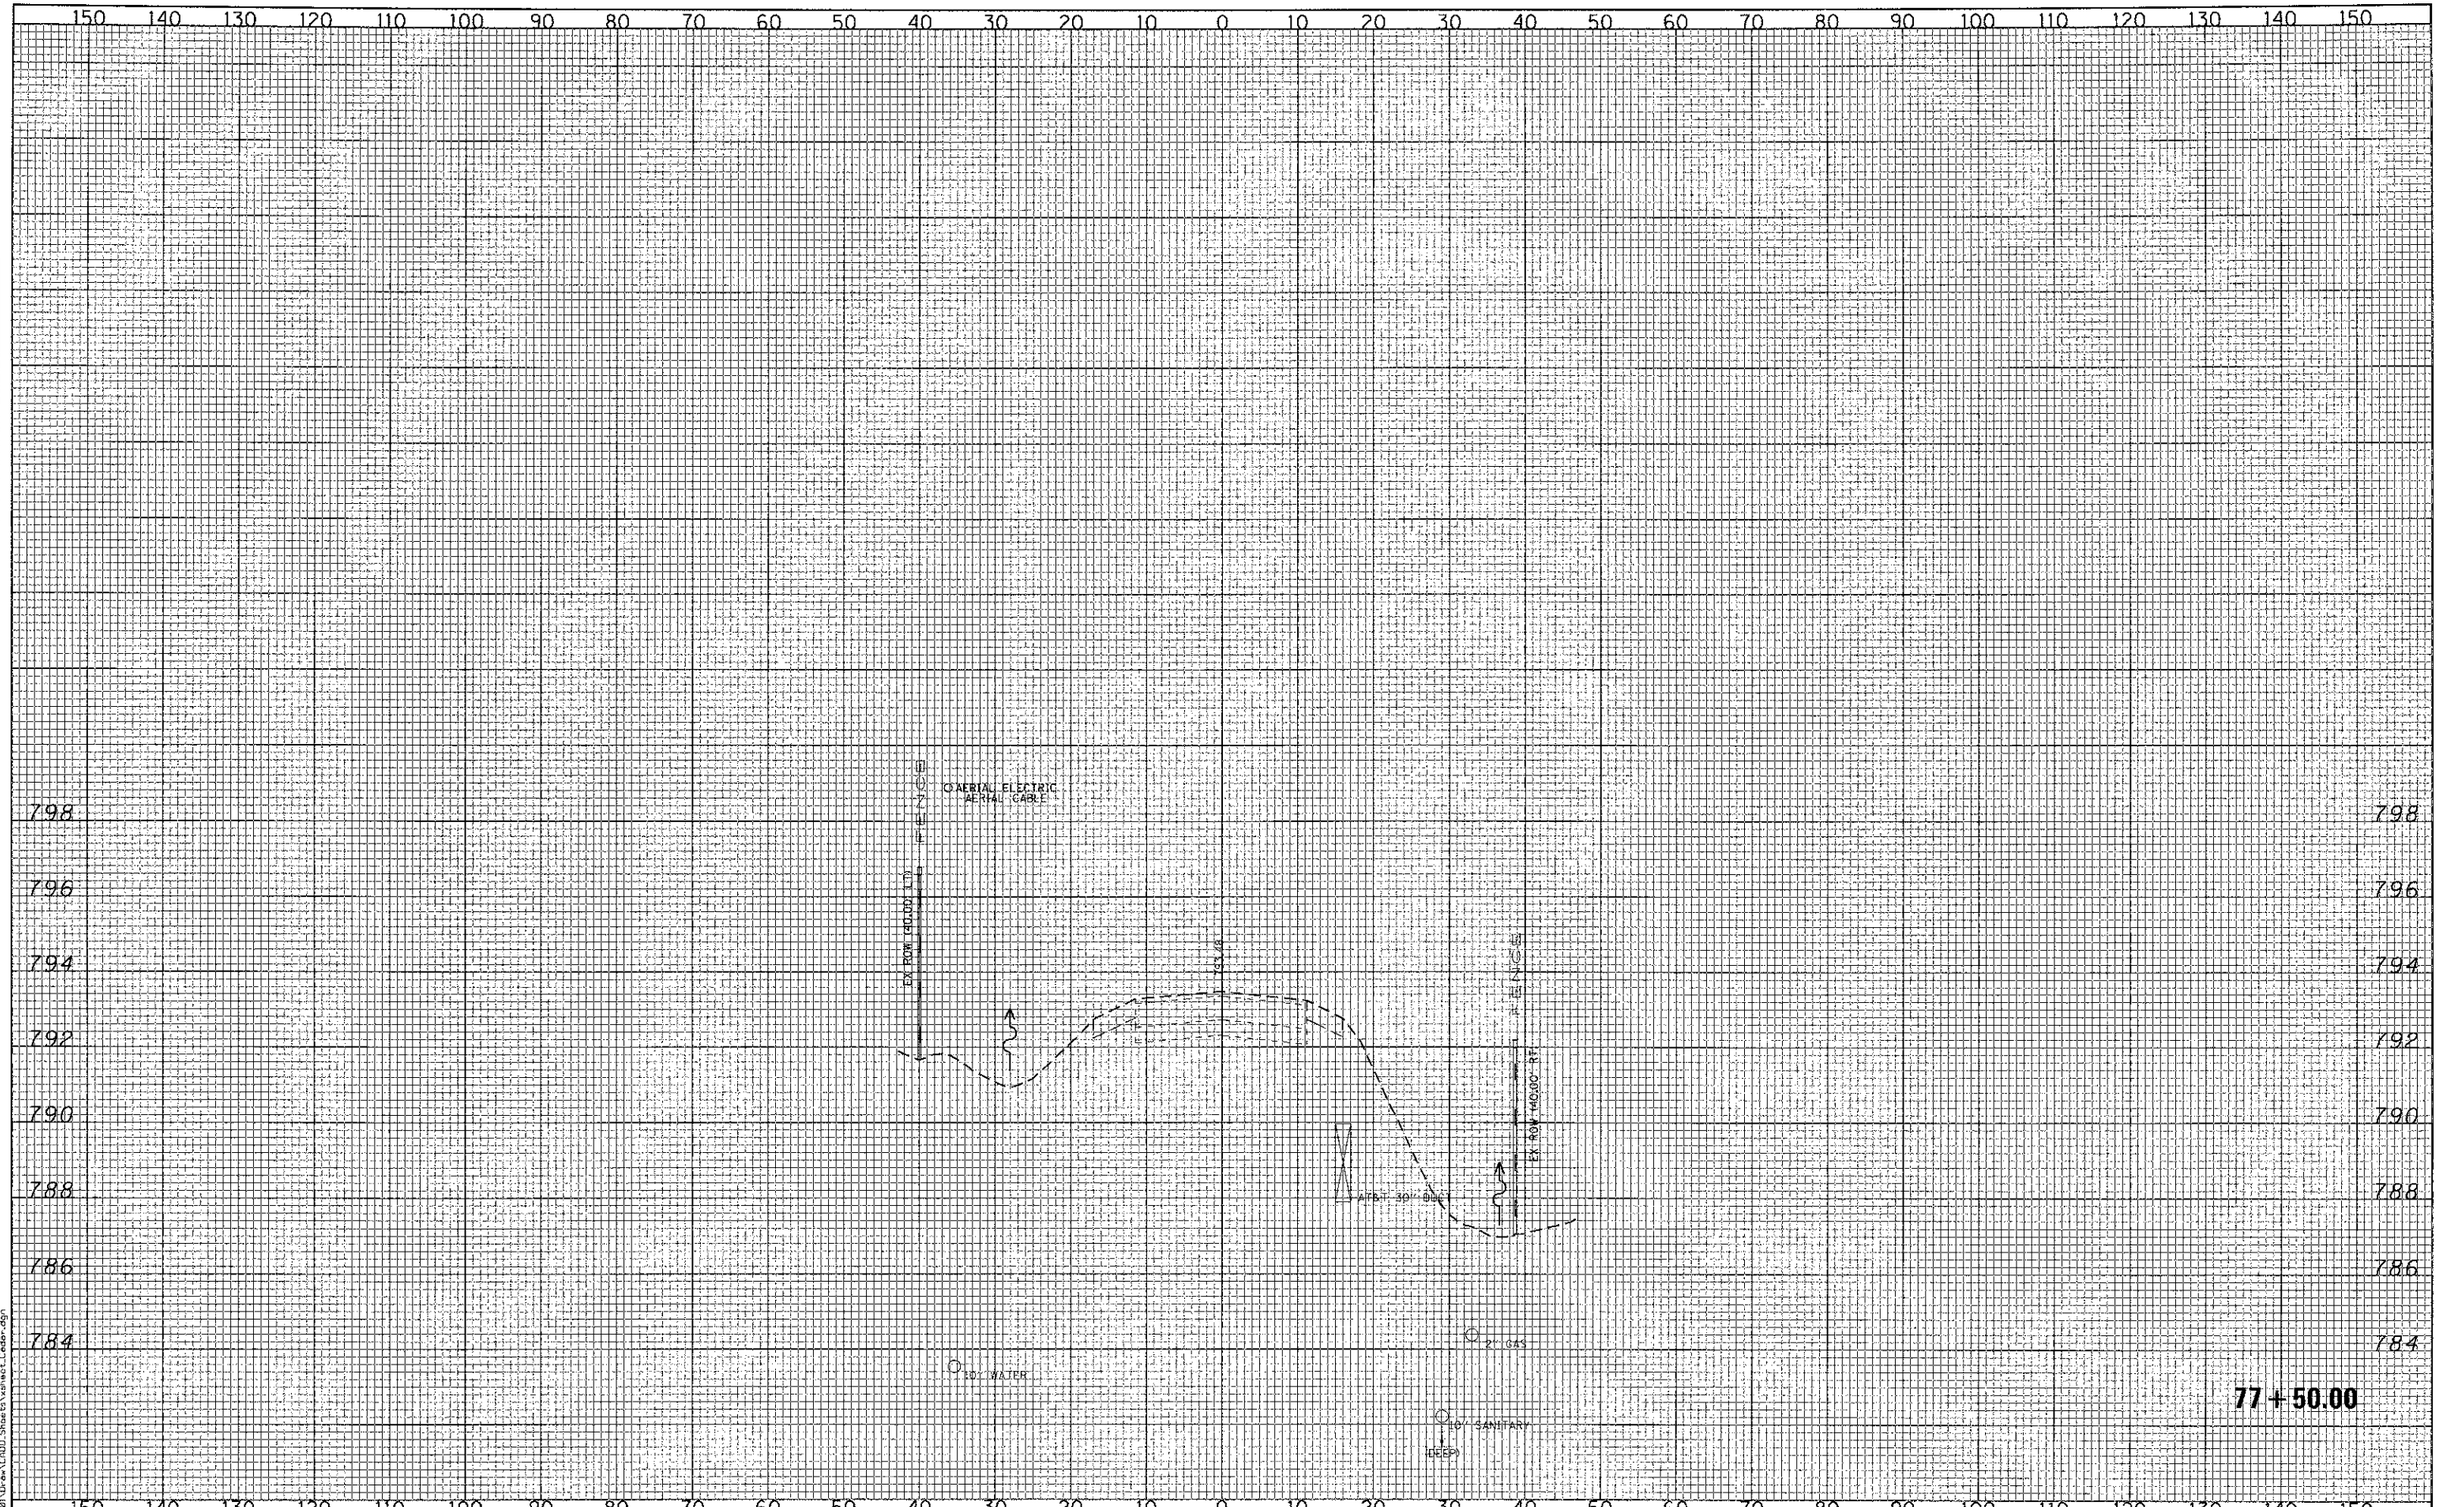

FINAL SURVEY		BY	DATE
NOTE BOOK NO.	SURVEYED		
	PLOTTED		
	TEMPLATE		
	AREAS		
	AREAS CHECKED		

ORIGINAL SURVEY		BY	DATE
NOTE BOOK NO.	SURVEYED		
	PLOTTED		
	TEMPLATE		
	AREAS		
	AREAS CHECKED		

FILE NAME = L:\LAKECO\1122401\Draw\CADD_Sheets\xsheet_Cedar.dgn

CMT ©Copyright CMT, Inc.
CRAWFORD, MURPHY & TILLY, INC.
CONSULTING ENGINEERS
License No. 184-000613

USER NAME = Jeff Sedig	DESIGNED - CMC	REVISED -	
	DRAWN - ERD	REVISED -	
PLOT SCALE = 20.0000 ' / in.	CHECKED - KDN	REVISED -	
PLOT DATE = $PLOTDATE$	DATE - 10/22/2012	REVISED -	

STATE OF ILLINOIS
DEPARTMENT OF TRANSPORTATION

CEDAR LAKE ROAD – CROSS SECTIONS

SCALE: 10H:8V | SHEET NO. OF SHEETS | STA. 77+50.00 TO STA. 77+50.00

F.A. RTE.	SECTION	COUNTY	TOTAL SHEETS	SHEET NO.
0192	06-00153-07-CH	LAKE	120	103

CONTRACT NO. 63682

FED. ROAD DIST. NO. 1 | ILLINOIS | FED. AID PROJECT