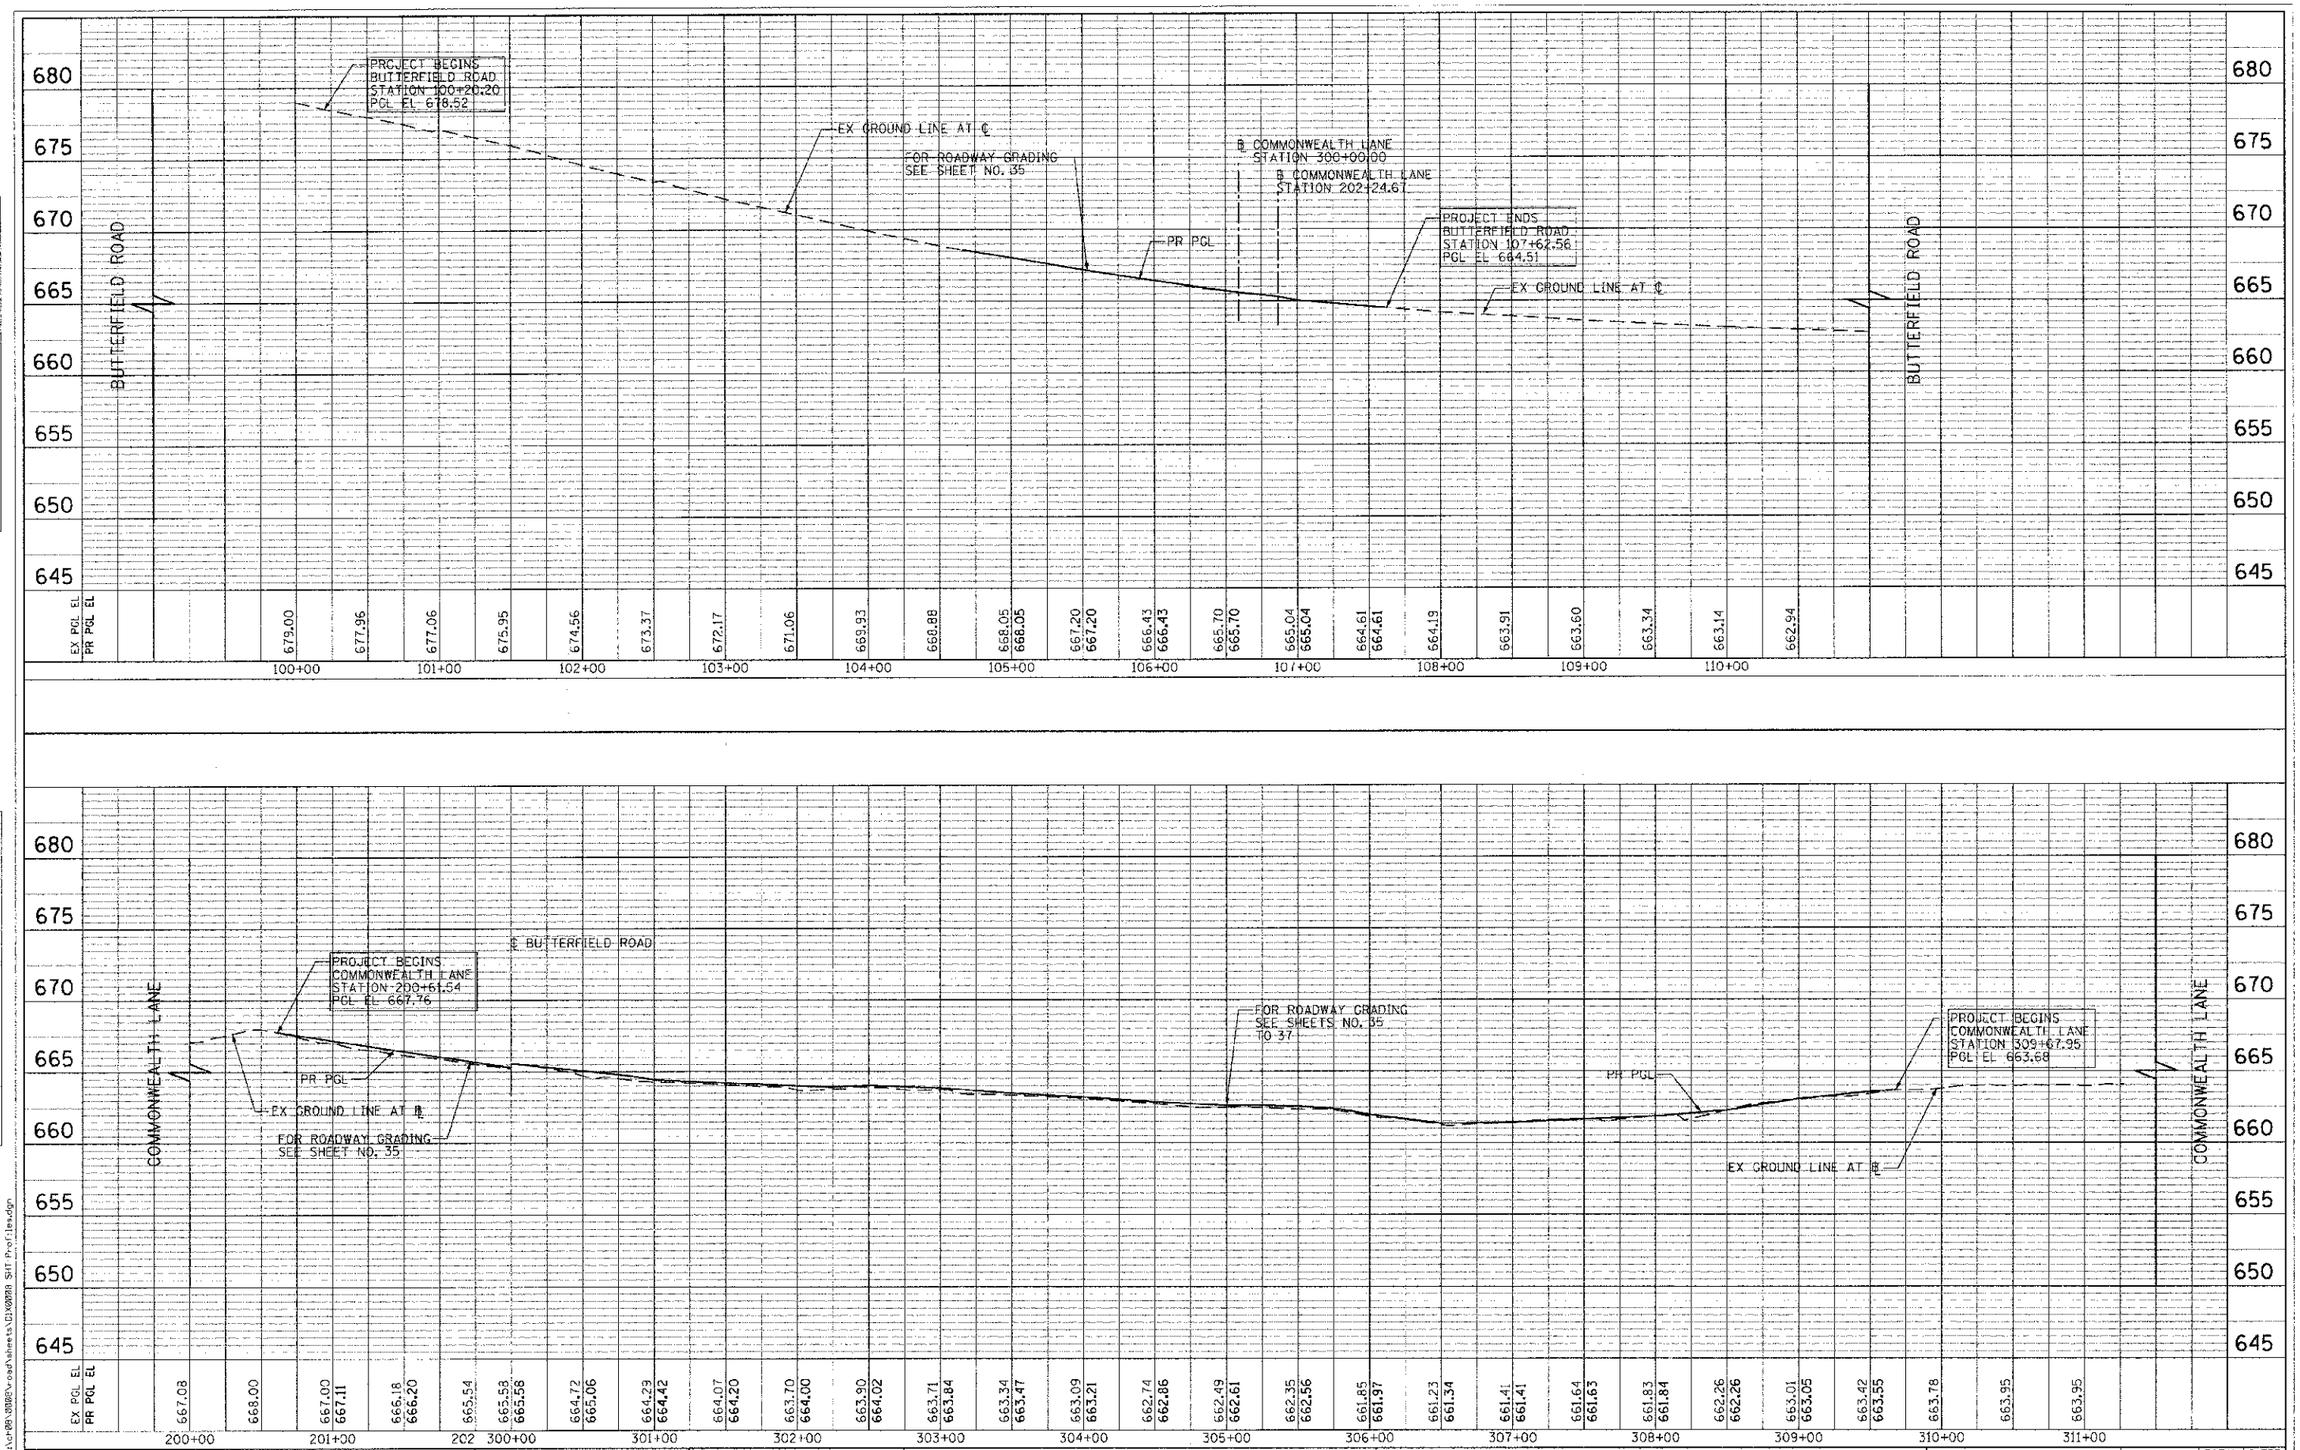

TranSystems	USER NAME = tksandell	DESIGNED - TKS	REVISED -	STATE OF ILLINOIS DEPARTMENT OF TRANSPORTATION	BUTTERFIELD ROAD AT COMMONWEALTH LANE PROPOSED PROFILE
	FILE NAME = D1X0008-SHT-Profiles.dgn	DRAWN - TKS	REVISED -		
	PLOT SCALE = 600.0000 ft / FT.	CHECKED - JMG	REVISED -		
	PLOT DATE = 10/21/2012	DATE 10/22/2012	REVISED		SCALE: HORIZ: 1"=50' VERT: 1"=5' SHEET NO. 18 OF 108 SHEETS

F.A.U. RTE.	SECTION	COUNTY	TOTAL SHEETS	SHEET NO.
3545	09-00170-00-CH	DUPAGE	108	18
		CONTRACT NO. 63742		
FED. ROAD DIST. NO. 7	ILLINOIS	FED. AID PROJECT		

FILE PATH = g:\ch08\0008\road\sheets\D1X0008 SHT Profiles.dgn