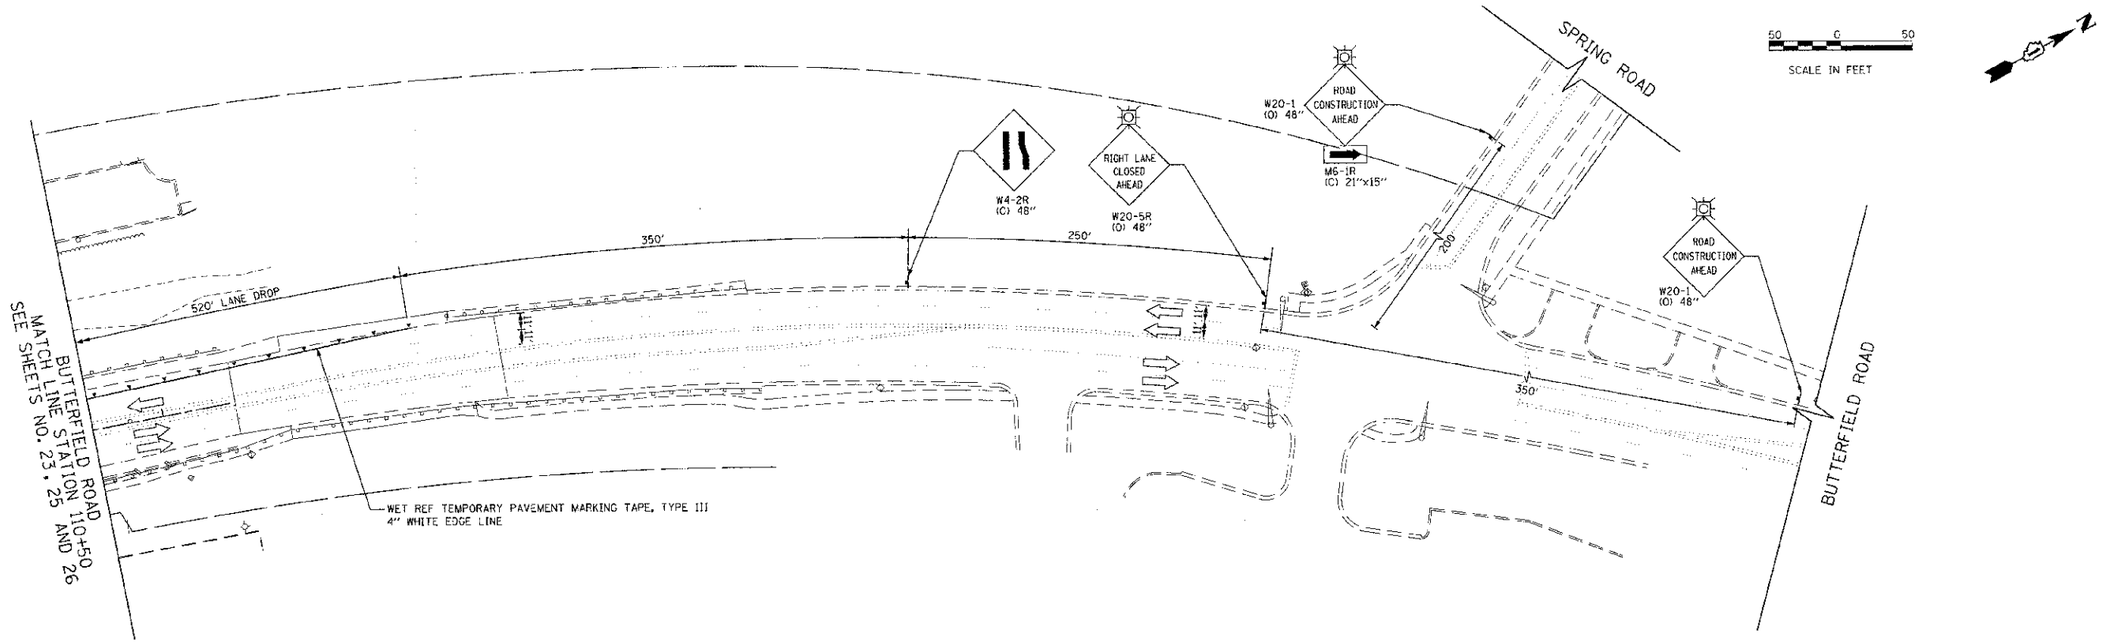

LEGEND

- CONSTRUCTION WORK ZONE
- TEMPORARY PAVEMENT TO BE CONSTRUCTED PRIOR TO STAGE 1
- ARROW BOARD
- SIGN TO BE PLACED ON PERMANENT OR PORTABLE SUPPORT
- MONODIRECTIONAL FLASHING LIGHT
- DRUMS OR TYPE II BARRICADE WITH STEADY BURN BI-DIRECTIONAL LIGHT @ 25' C-C
- TYPE III BARRICADE
- DIRECTION INDICATOR BARRICADES WITH STEADY BURN MONO-DIRECTIONAL LIGHTS AT 25' C-C
- DIRECTION OF TRAFFIC FLOW
- TEMPORARY CONCRETE BARRIER

FILE NAME = gr\ch28\0028\road\sheets\DIX8028-SHT-MOT-1-3.dgn	USER NAME = tksandell	DESIGNED - TKS	REVISED -
		DRAWN - TKS	REVISED -
	PLOT SCALE = 600.0300 ft / FT.	CHECKED - JMG	REVISED -
	PLOT DATE = 10/21/2012	DATE - 10/22/2012	REVISED

STATE OF ILLINOIS
DEPARTMENT OF TRANSPORTATION

SUGGESTED CONSTRUCTION PROCEDURES AND TRAFFIC CONTROL
BUTTERFIELD ROAD AT COMMONWEALTH LANE – STAGES 1, 2 & 3

SCALE: 1"=50' | SHEET NO. 24 OF 108 SHEETS | STA. 110+50 TO STA. 123+00

F.A.U. RTE.	SECTION	COUNTY	TOTAL SHEETS	SHEET NO.
3545	09-00170-00-CH	DUPAGE	108	24

CONTRACT NO. 63742

FED. ROAD DIST. NO. 7 | ILLINOIS FED. AID PROJECT