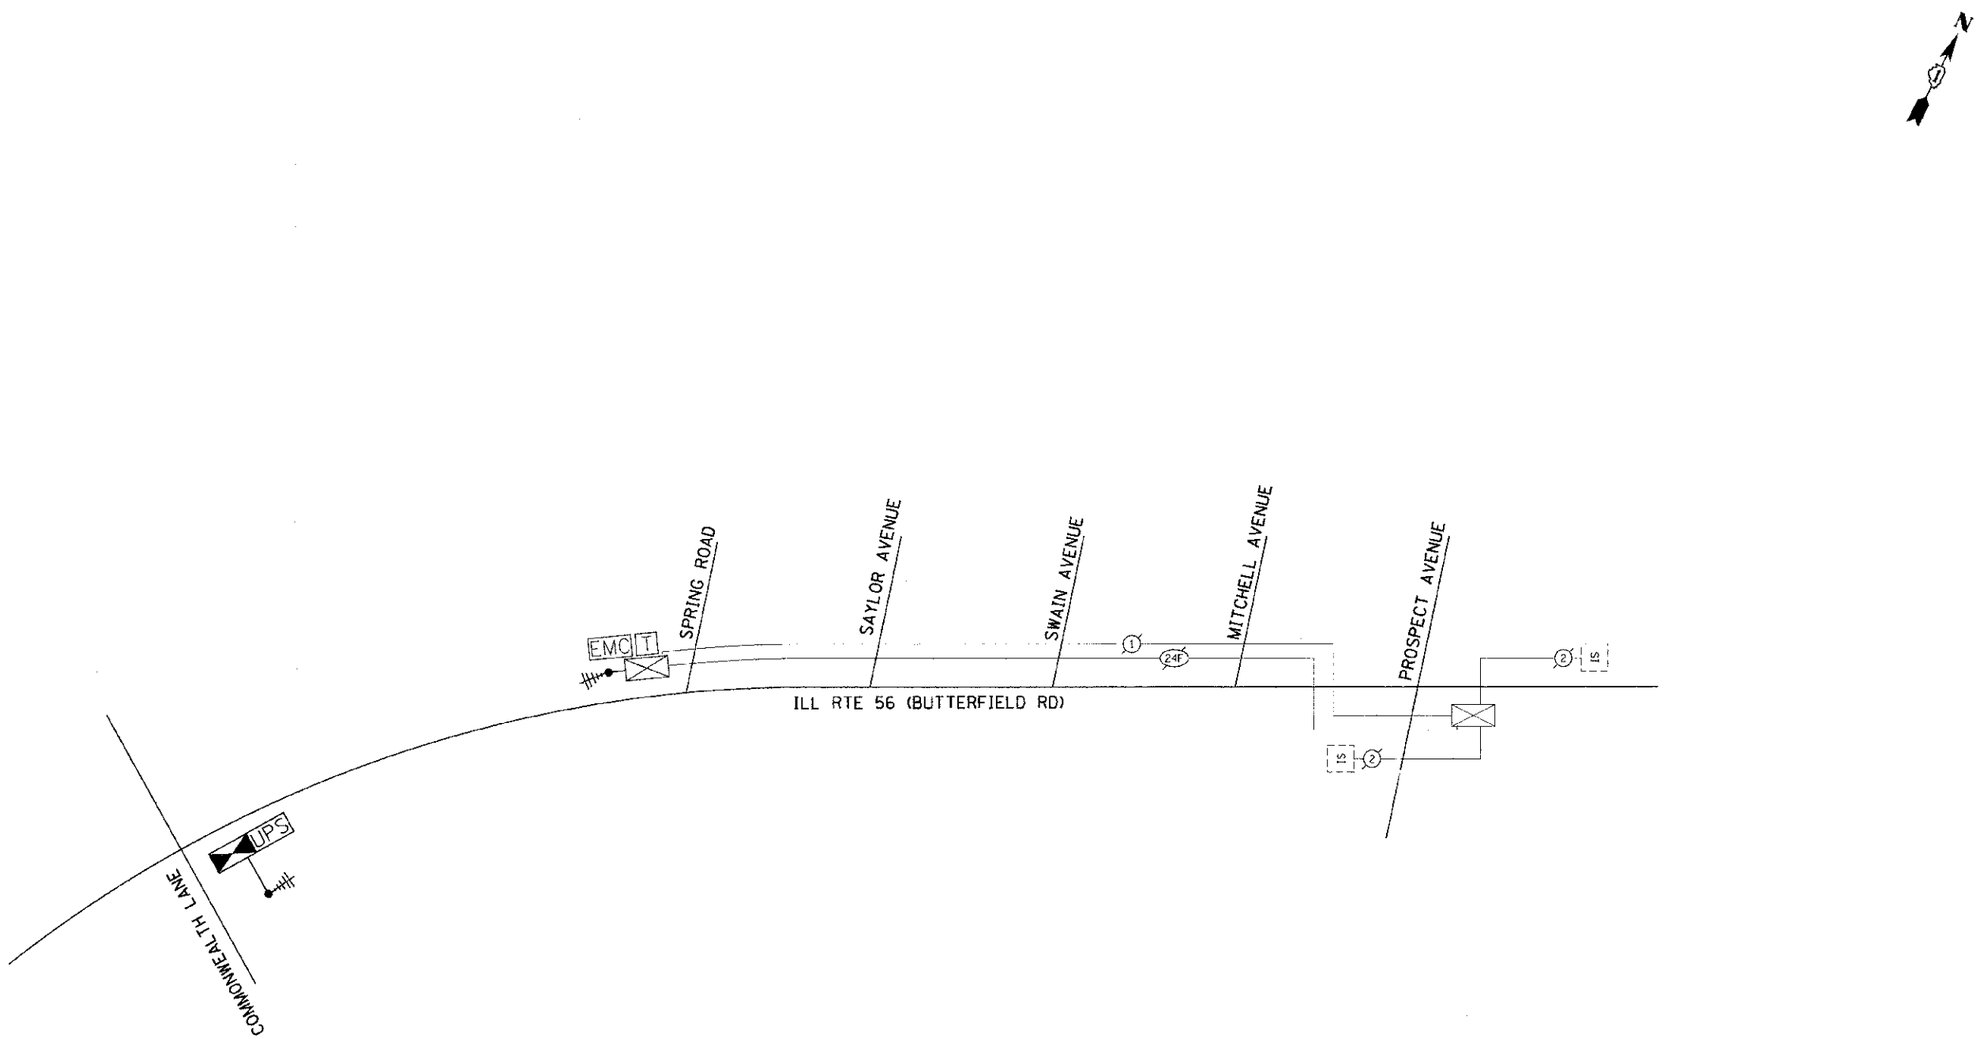

THE TEMPORARY TRAFFIC SIGNAL CONTROL EQUIPMENT FOR THIS PROJECT SHALL BE "ECONOLITE" TO MATCH THE EXISTING ADJACENT SYSTEM.

TranSystems	USER NAME = Uksandell	DESIGNED - JSL	REVISED - 10/10/12	STATE OF ILLINOIS DEPARTMENT OF TRANSPORTATION	ILL RTE 56 (BUTTERFIELD RD), COMMONWEALTH LN TO PROSEPCT AVE TEMPORARY INTERCONNECT SCHEMATIC PLAN	F.A.U. RTE.	SECTION	COUNTY	TOTAL SHEETS / SHEET NO.
	FILE NAME = DIX0008-TS-TInterconnectSheet2.dgn	DRAWN - JSL	REVISED -			3545	09-00170-00-CH	DUPAGE	108 / 52
	PLOT SCALE = 600.0000 ' / FT.	CHECKED - RPJ	REVISED -					CONTRACT NO. 63742	
	PLOT DATE = 10/21/2012	DATE - 10/22/2012	REVISED -		SCALE: NONE / SHEET NO. 52 OF 108 SHEETS	FED. ROAD DIST. NO. 7 ILLINOIS	FED. AID PROJECT		

FILE PATH = g:\ch08\0008\road\sheets\DIX0008-TS-TInterconnectSheet2.dgn