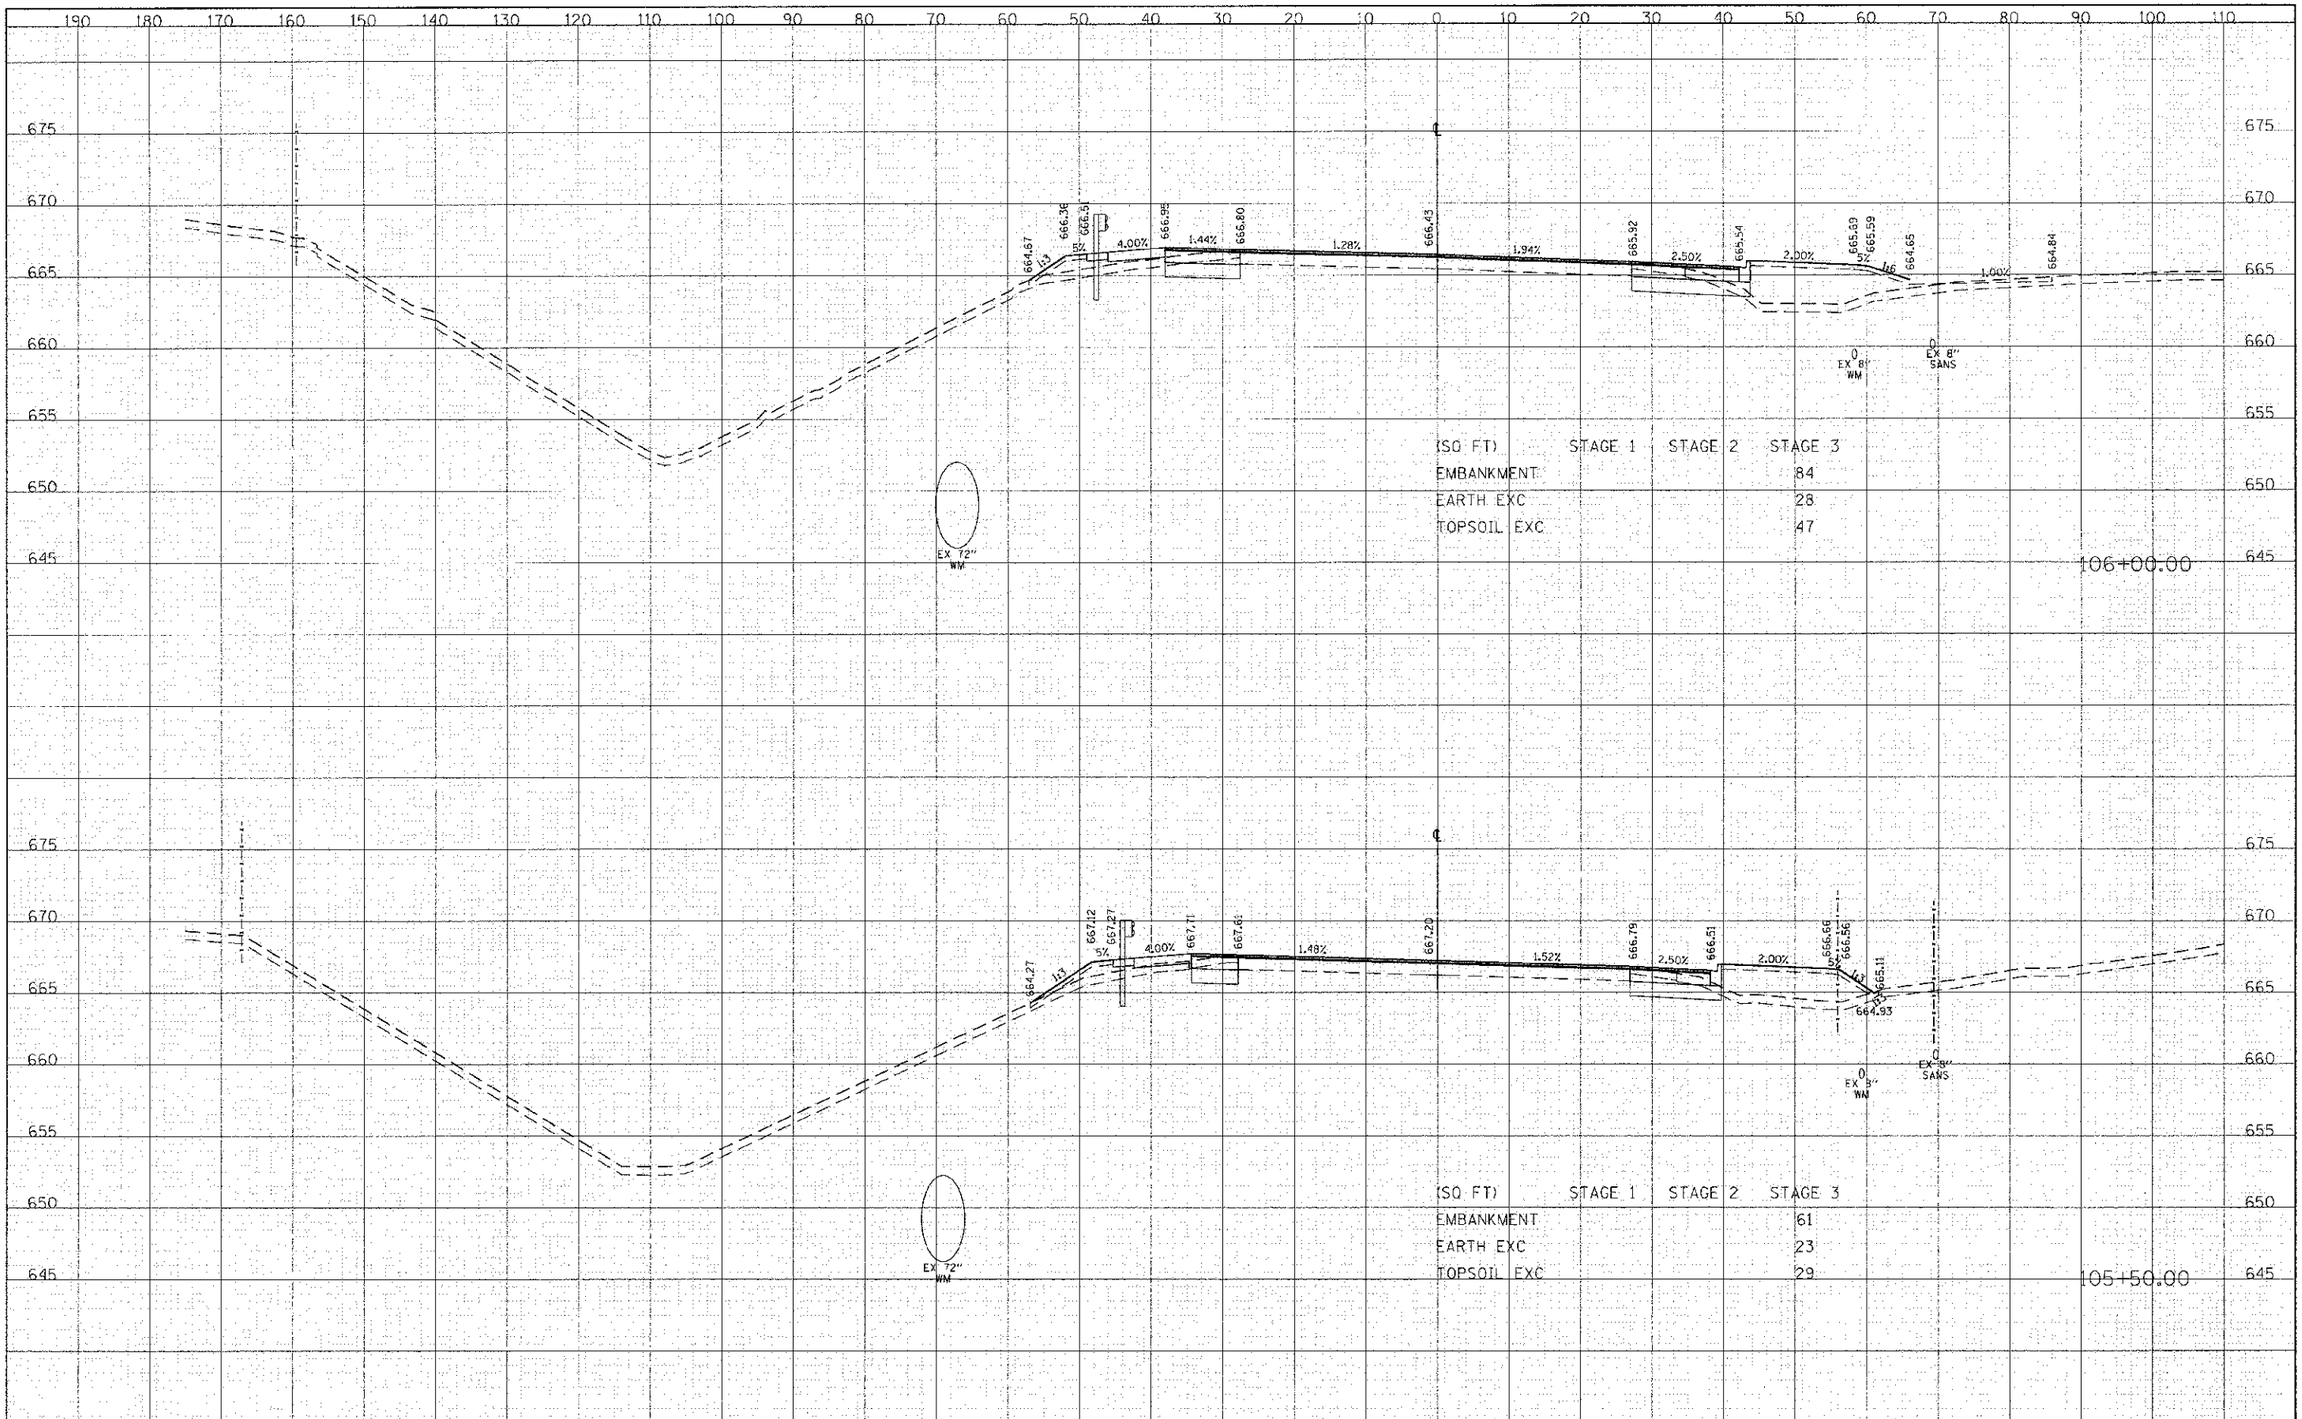

FILE NAME = q:\ch08\0308\road\sheets\DLX0038-SHT-XS-IL56.dgn	USER NAME = tksandell	DESIGNED - TKS	REVISED -
		DRAWN - TKS	REVISED -
	PLOT SCALE = 120.0000 ' / IN.	CHECKED - JMG	REVISED -
	PLOT DATE = 10/21/2012	DATE 10/22/2012	REVISED -

STATE OF ILLINOIS
DEPARTMENT OF TRANSPORTATION

BUTTERFIELD ROAD AT COMMONWEALTH LANE
BUTTERFIELD ROAD CROSS SECTIONS

SCALE: H: 1"=10' V: 1"=5' | SHEET 92 OF 108 SHEETS | STA. 105+50 TO STA. 106+00

F.A.U. RTE.	SECTION	COUNTY	TOTAL SHEETS	SHEET NO.
3545	09-00170-00-CH	DUPAGE	108	92
		CONTRACT NO. 63742		
		ILLINOIS FED. AID PROJECT		