FINAL SURVEY	SURVEYED	BY:	DATE
	PLOTTED		
NOTE BOOK	TEMPLATE		
NO.	AREAS CHECKED		

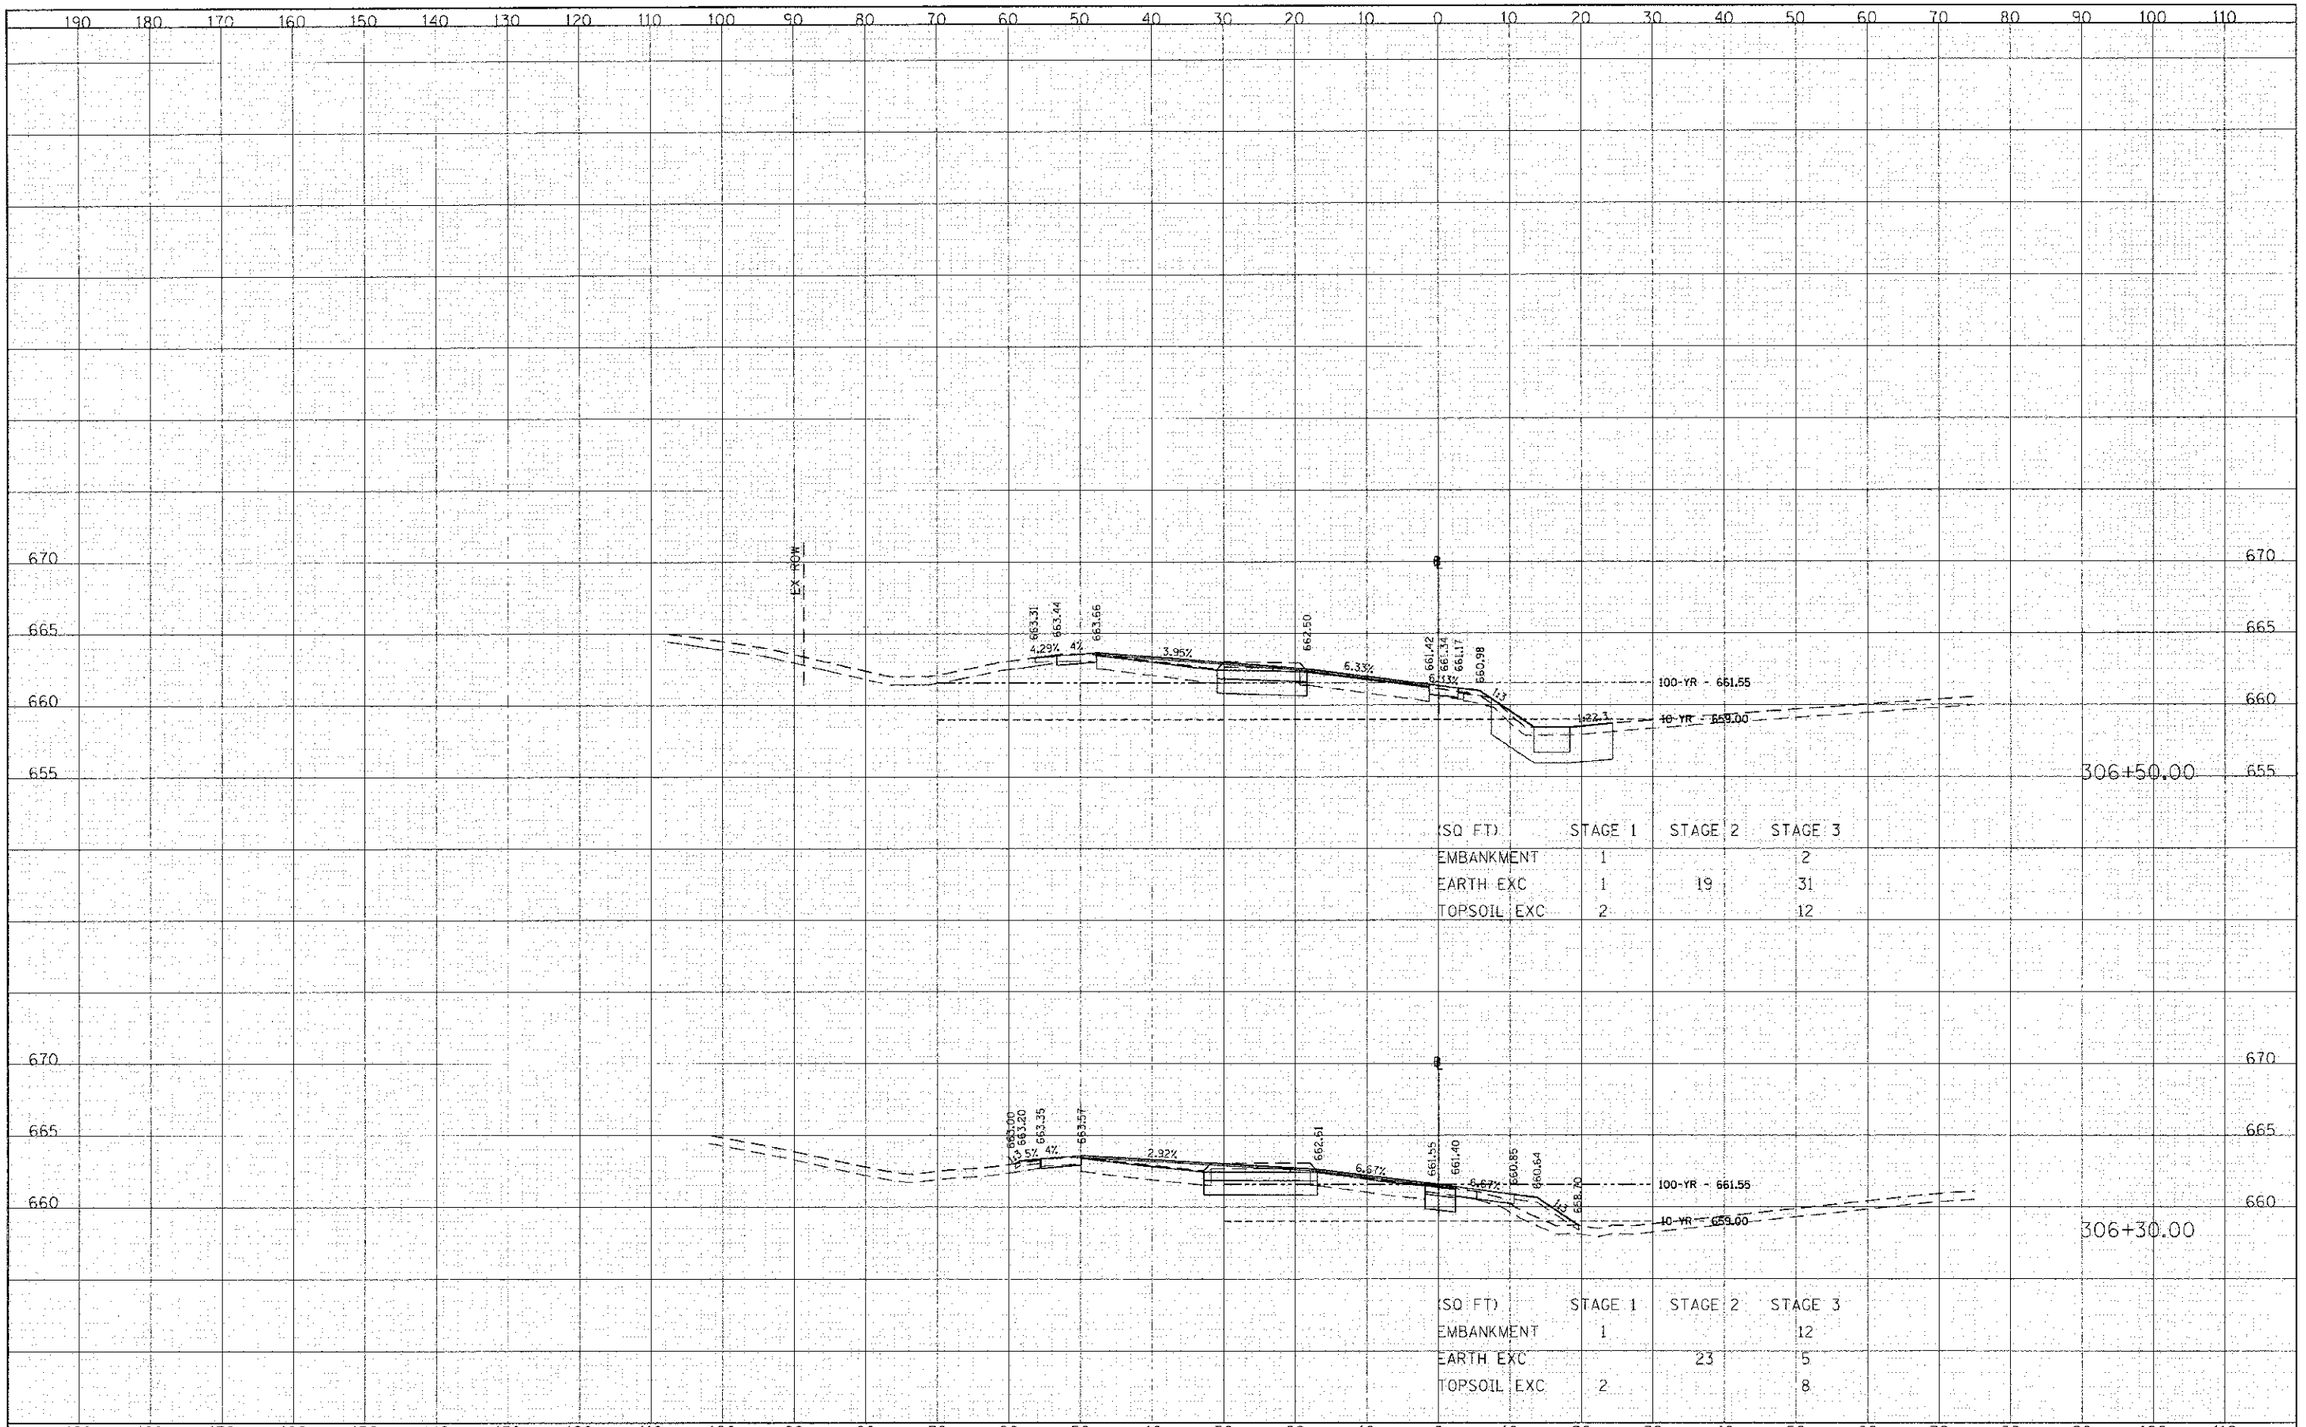

FILE NAME =	USER NAME = tksandell	DESIGNED - TKS	REVISED -
g:\oh08\2008\road\sheets\DIX0008-SH1-XS-ComS.dgn		DRAWN - TKS	REVISED -
	PLOT SCALE = 122.2002 ' / FT.	CHECKED - JMG	REVISED -
	PLOT DATE = 10/21/2012	DATE 10/22/2012	REVISED -

STATE OF ILLINOIS
DEPARTMENT OF TRANSPORTATION

BUTTERFIELD ROAD AT COMMONWEALTH LANE
COMMONWEALTH LANE CROSS SECTIONS

SCALE: H 1"=10' V 1"=5' | SHEET 103 OF 108 SHEETS | STA. 306+30 TO STA. 306-50

F.A.U. RTE.	SECTION	COUNTY	TOTAL SHEETS	SHEET NO.
3545	09-00170-00-CH	DUPAGE	108	103
		CONTRACT NO. 63742		
	ILLINOIS FED. AID PROJECT			