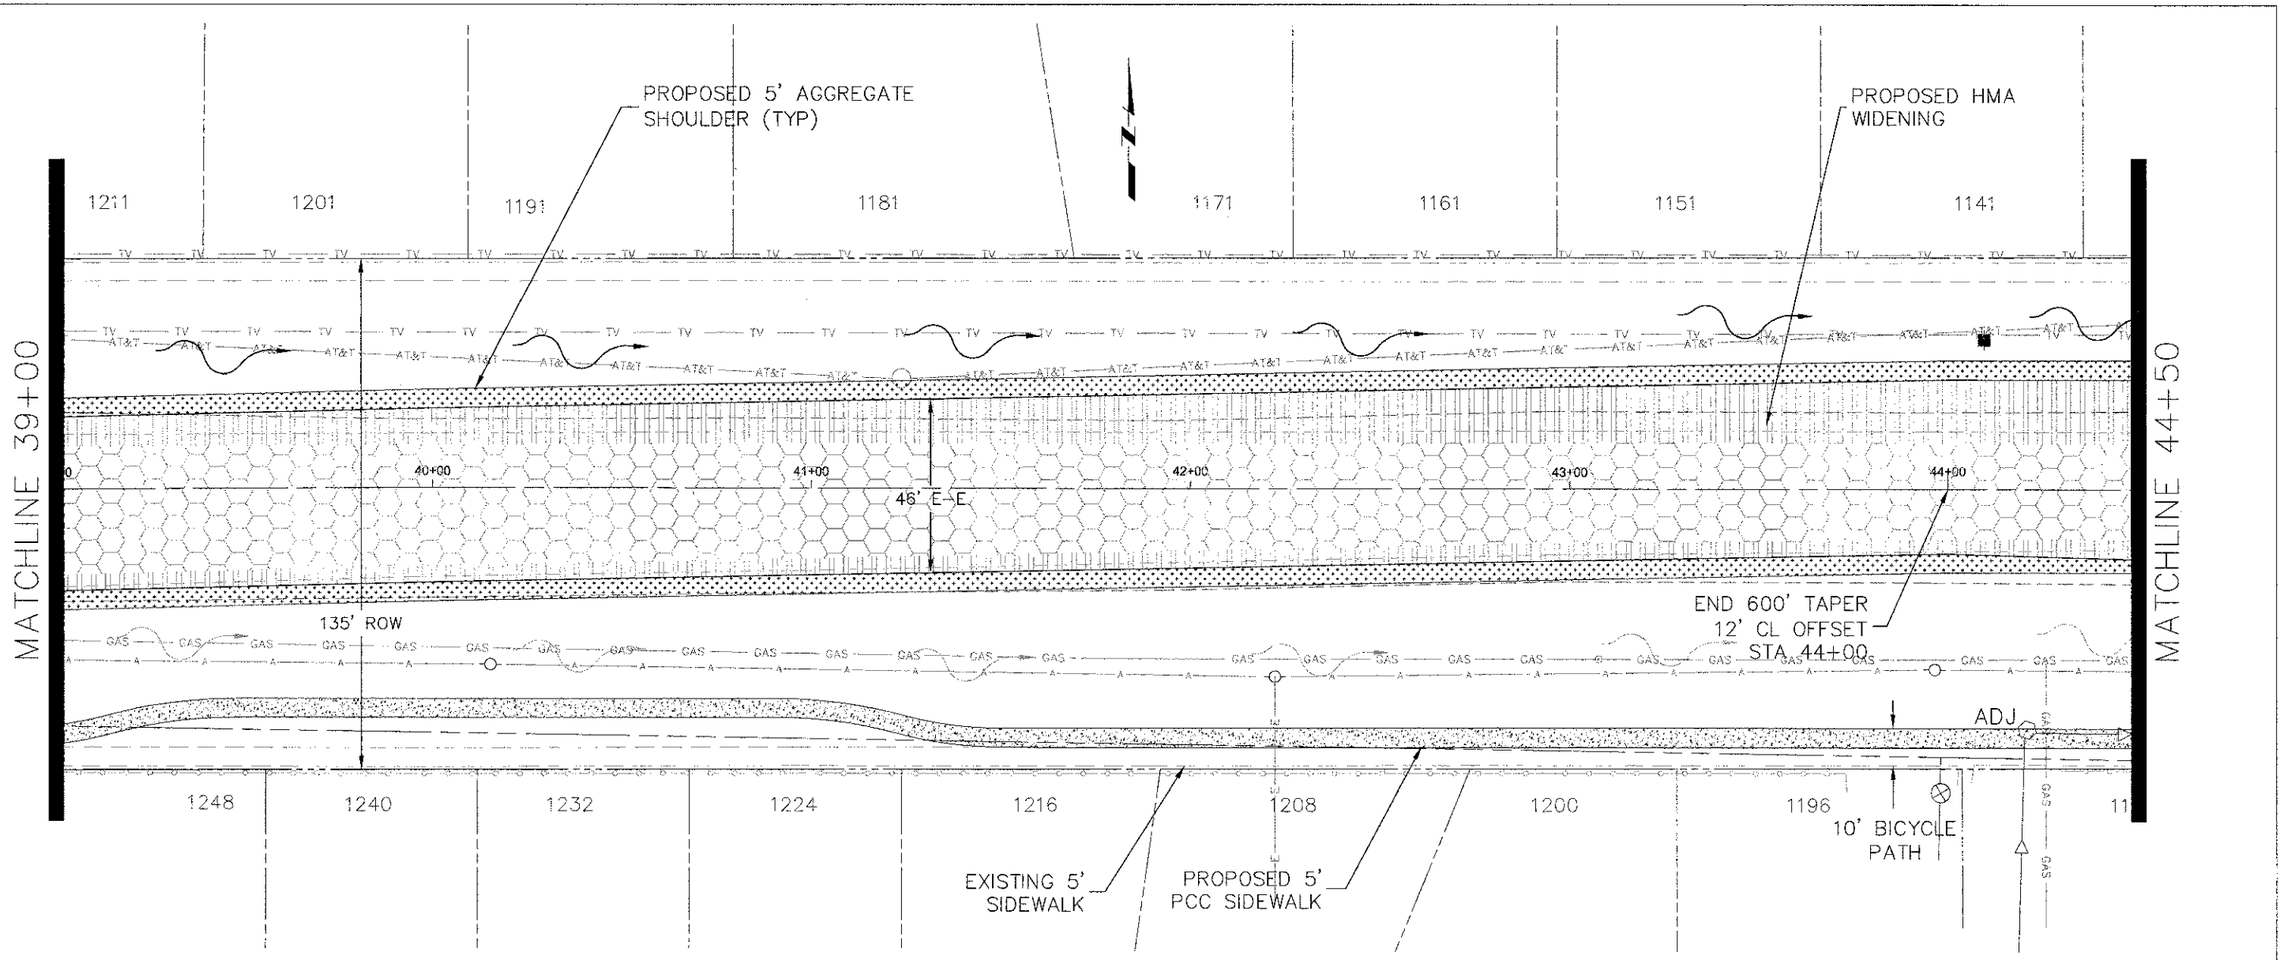

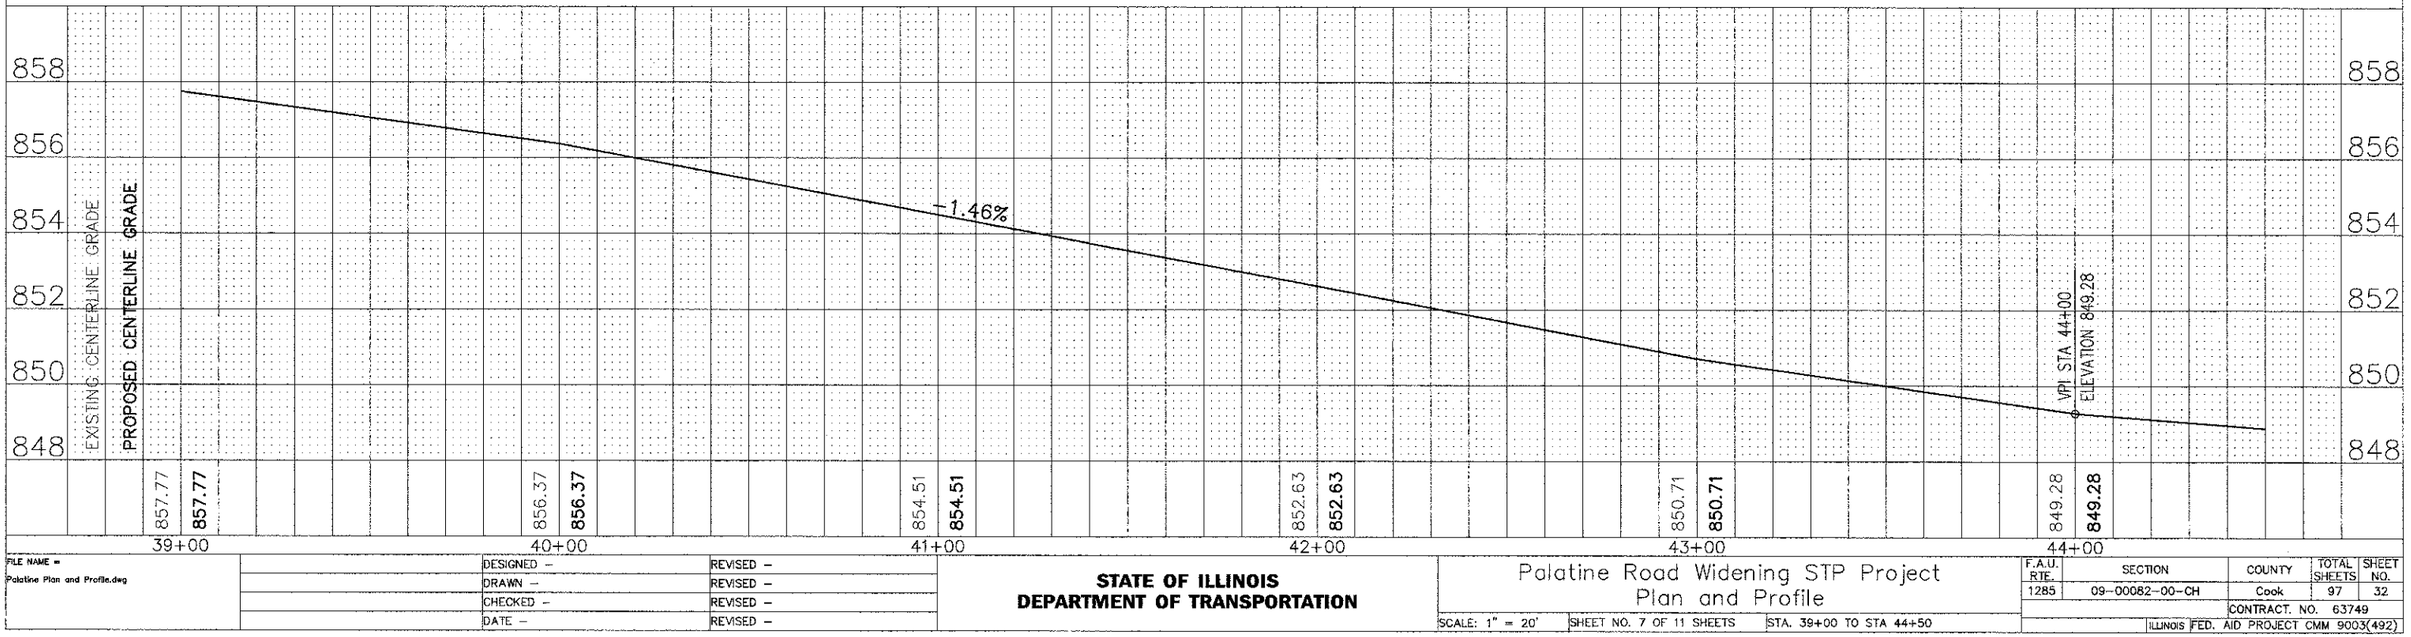

PLAN — SURVEYED, PLOTTED, ALIGNMENT CHECKED, ALIGNMENT APPROVED, NOTE BOOK, NO., CADFILE NAME

PROFILE — SURVEYED, PLOTTED, GRADES CHECKED, GRADES APPROVED, STRUCTURE NOTATNS CHKD, NOTE BOOK, NO.

DATE / BY

FILE NAME = Palatine Plan and Profile.dwg

DESIGNED – | DRAWN – | CHECKED – | DATE –

REVISED – | REVISED – | REVISED – | REVISED –

STATE OF ILLINOIS
DEPARTMENT OF TRANSPORTATION

Palatine Road Widening STP Project
Plan and Profile

SCALE: 1" = 20' | SHEET NO. 7 OF 11 SHEETS | STA. 39+00 TO STA 44+50

F.A.U. RTE.	SECTION	COUNTY	TOTAL SHEETS	SHEET NO.
1285	09-00082-00-CH	Cook	97	32

CONTRACT. NO. 63749

ILLINOIS | FED. AID PROJECT CMM 9003(492)