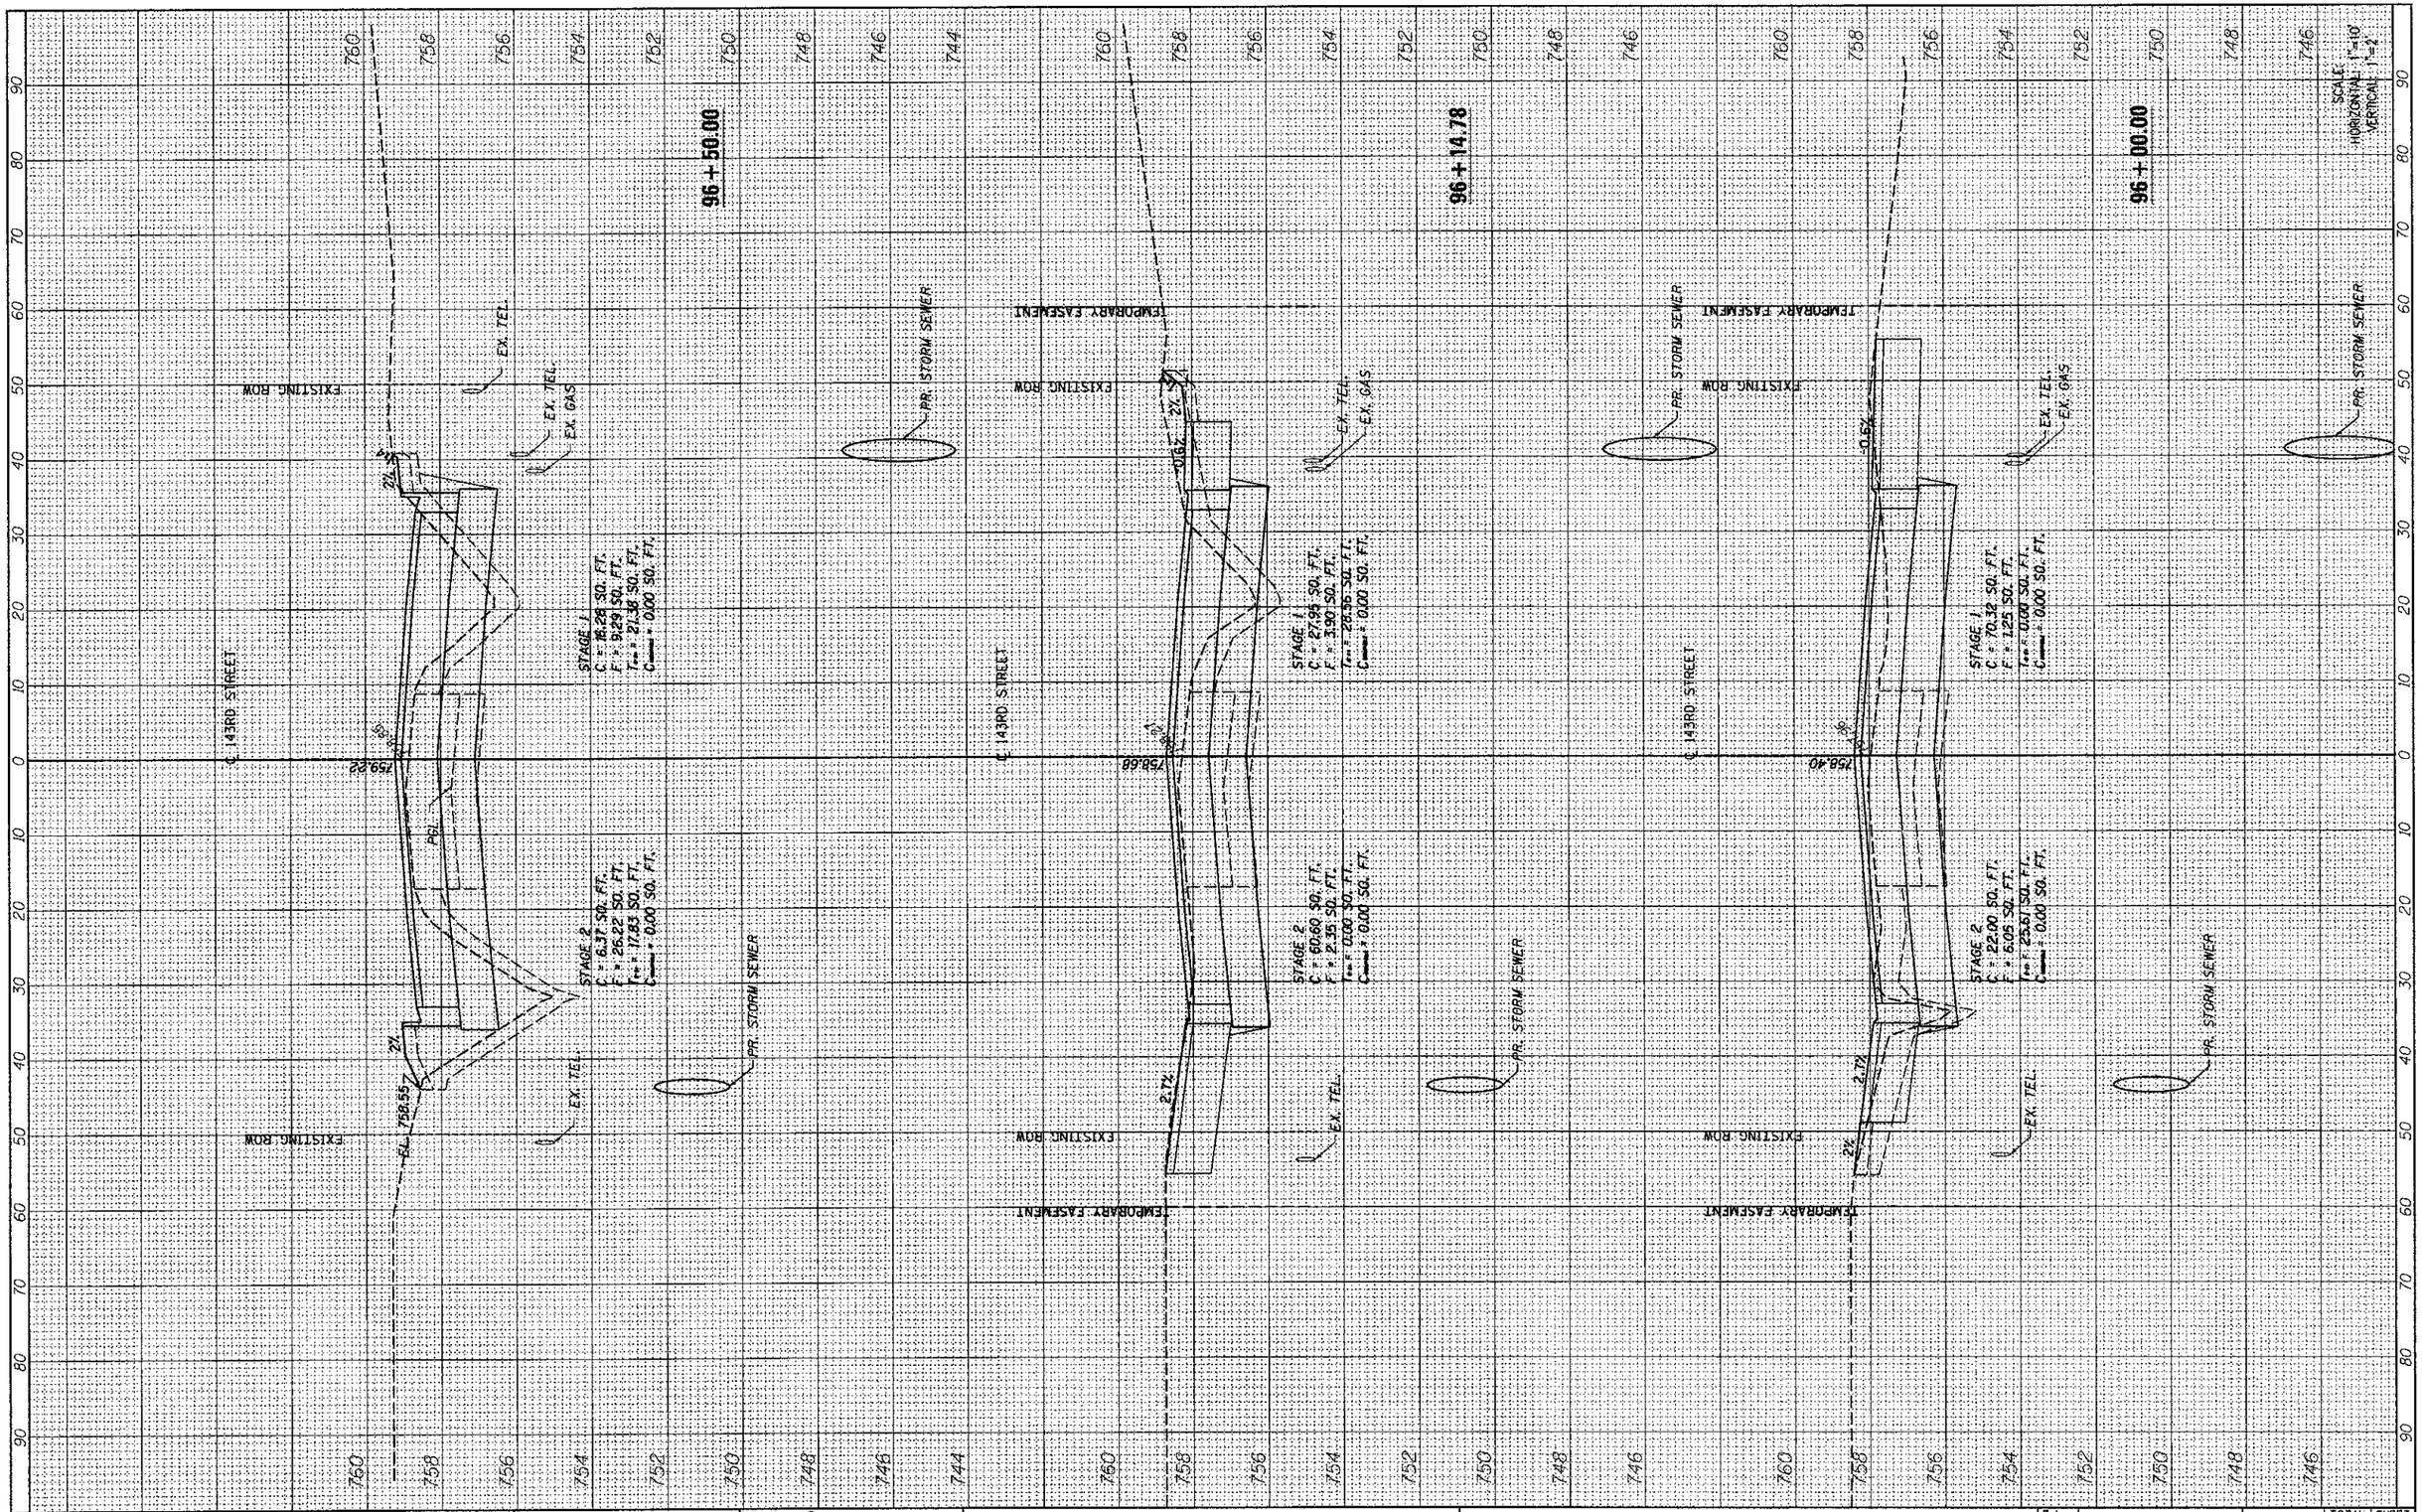

FINAL SURVEY		BY	DATE
NOTE BOOK	SURVEYED		
	PLOTTED		
	TEMPLATE		
	AREAS		
	AREAS CHECKED		
NO.			

ORIGINAL SURVEY		BY	DATE
NOTE BOOK	SURVEYED		
	PLOTTED		
	TEMPLATE		
	AREAS		
	AREAS CHECKED		
NO.			

FILE NAME = ...\WillCo-9185609-sht049-XS-9.dgn	DESIGNED - MC	REVISED -	
	DRAWN - AP	REVISED -	
PLOT SCALE = \$SCALE\$	CHECKED - GAO	REVISED -	
PLOT DATE = 9/25/2012	DATE - 09/28/2012	REVISED -	

SEPSTEIN
600 W FULTON ST
CHICAGO, ILLINOIS
60661-1259
TEL 312 464 9100
FAX 312 599 1217
WEB www.sepsteinglobal.com

STATE OF ILLINOIS
DEPARTMENT OF TRANSPORTATION

143RD STREET CROSS SECTIONS

SCALE: | SHEET NO. 9 OF 15 SHEETS | STA. 96+00.00 TO STA. 96+50.00

F.A. RTE.	SECTION	COUNTY	TOTAL SHEETS	SHEET NO.
1600	06-00169-14-FP	WILL	55	49
		CONTRACT NO. 63752		
		ILLINOIS FED. AID PROJECT		