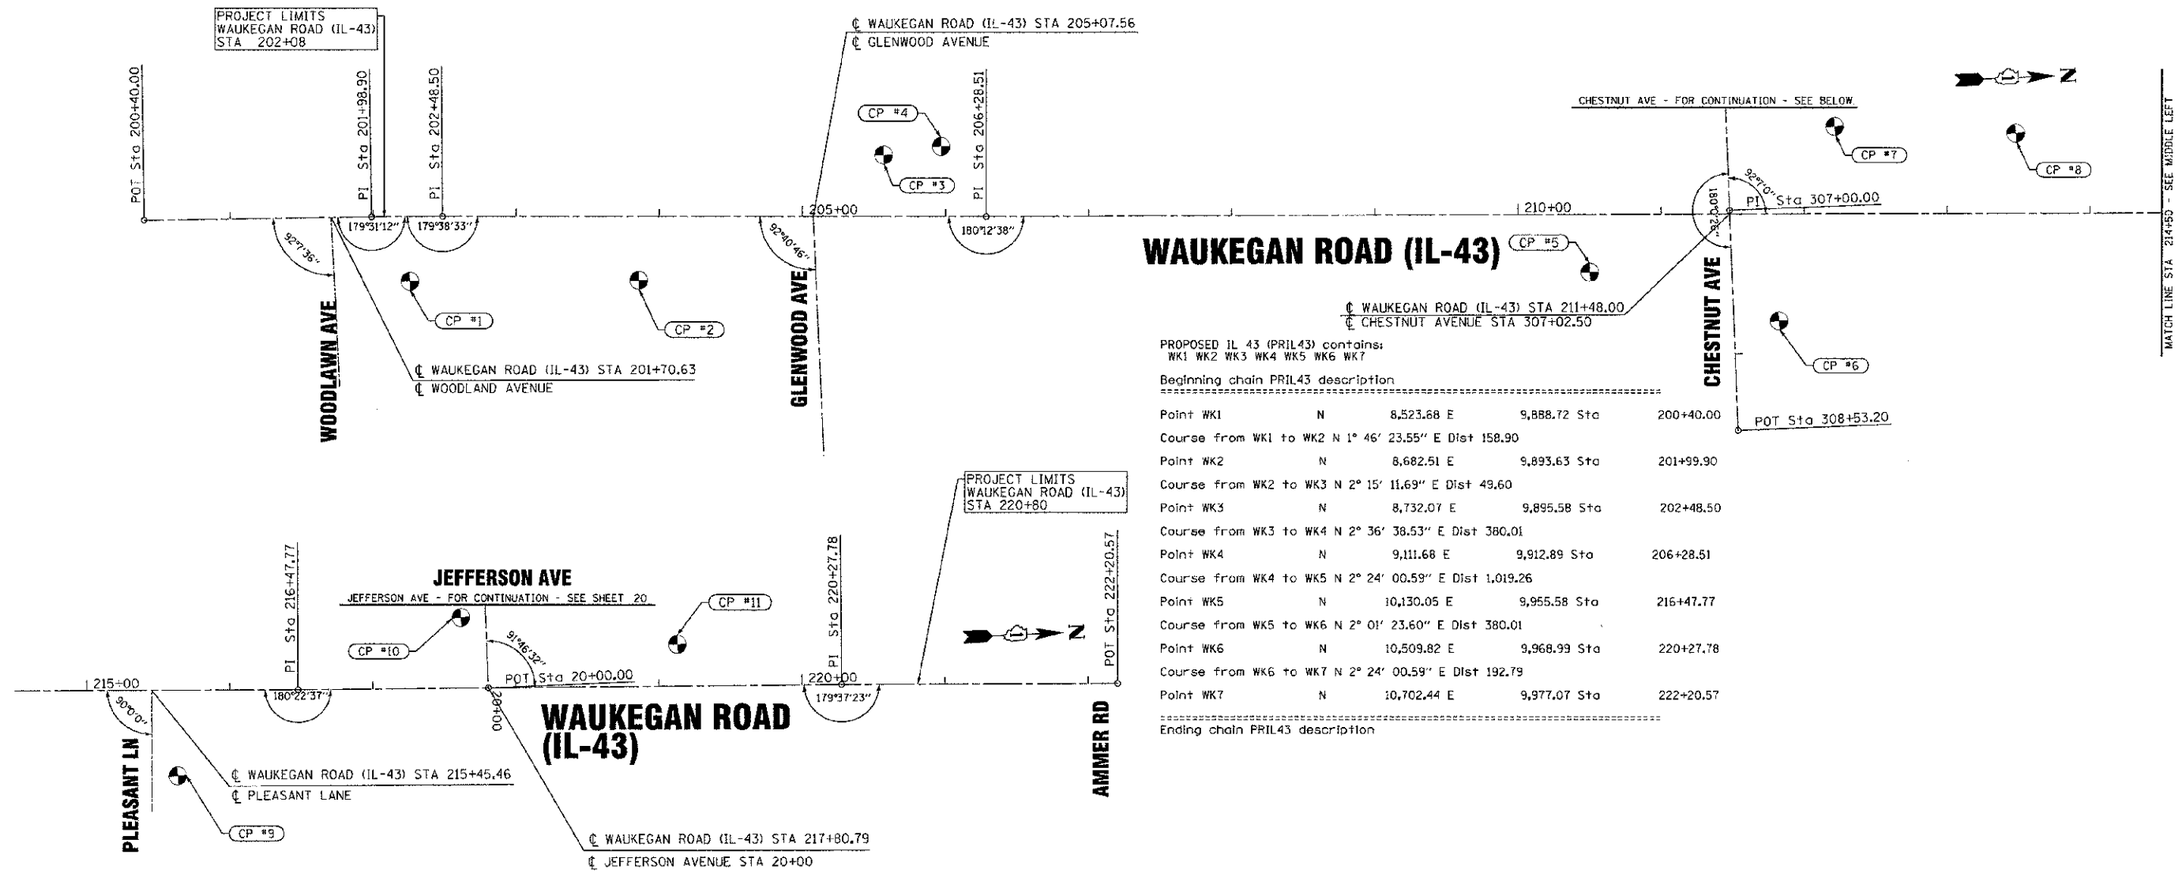

PROPOSED IL 43 (PRIL43) contains:
WK1 WK2 WK3 WK4 WK5 WK6 WK7

Beginning chain PRIL43 description

Point WK1	N	8,523.68 E	9,888.72 Sta	200+40.00
Course from WK1 to WK2 N 1° 46' 23.55" E Dist 158.90				
Point WK2	N	8,682.51 E	9,893.63 Sta	201+99.90
Course from WK2 to WK3 N 2° 15' 11.69" E Dist 49.60				
Point WK3	N	8,732.07 E	9,895.58 Sta	202+48.50
Course from WK3 to WK4 N 2° 36' 38.53" E Dist 380.01				
Point WK4	N	9,111.68 E	9,912.89 Sta	206+28.51
Course from WK4 to WK5 N 2° 24' 00.59" E Dist 1,019.26				
Point WK5	N	10,130.05 E	9,955.58 Sta	216+47.77
Course from WK5 to WK6 N 2° 01' 23.60" E Dist 380.01				
Point WK6	N	10,509.82 E	9,968.99 Sta	220+27.78
Course from WK6 to WK7 N 2° 24' 00.59" E Dist 192.79				
Point WK7	N	10,702.44 E	9,977.07 Sta	222+20.57

Ending chain PRIL43 description

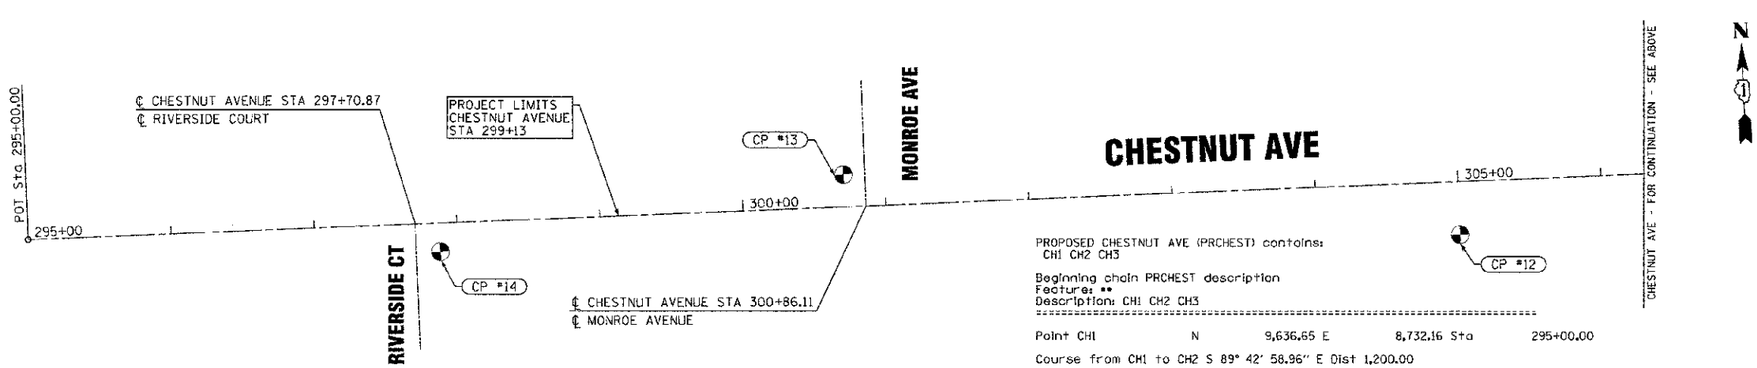

PROPOSED CHESTNUT AVE (PRCHEST) contains:
CH1 CH2 CH3

Beginning chain PRCHEST description
Feature: **
Description: CH1 CH2 CH3

Point CH1	N	9,636.65 E	8,732.16 Sta	295+00.00
Course from CH1 to CH2 S 89° 42' 58.96" E Dist 1,200.00				
Point CH2	N	9,630.71 E	9,932.15 Sta	307+00.00
Course from CH2 to CH3 S 89° 43' 25.02" E Dist 153.20				
Point CH3	N	9,629.97 E	10,085.34 Sta	308+53.20

Ending chain PRCHEST description

COPYRIGHT © 2012 BY BAXTER & WOODMAN, INC.
STATE OF ILLINOIS - PROFESSIONAL DESIGN FIRM
LICENSE NO. 184-001321-EXPIRES 4/30/2013
FBS-03 10/31/2012 2:22:28 PM

DESIGNED - DSH	REVISED -	VILLAGE GLENVIEW, ILLINOIS WAUKEGAN ROAD (IL ROUTE 43) AND CHESTNUT AVENUE INTERSECTION IMPROVEMENTS	ALIGNMENT AND TIES
DRAWN - MAC	REVISED -		
CHECKED - TLH	REVISED -		
DATE - 8/23/12	FILE - 110025-12-ALIGN&TIES.sht		SCALE: 1" = 50' STA. TO STA.

F.A.P./F.A.U. RTE.	SECTION	COUNTY	TOTAL SHEETS	SHEET NO.
0348/1352	05-00160-00-CH	COOK	109	18
C-91-070-06		CONTRACT NO. 63756		
FED. ROAD DIST. NO. 1 ILLINOIS		FED. AID PROJECT F-0348(35)		