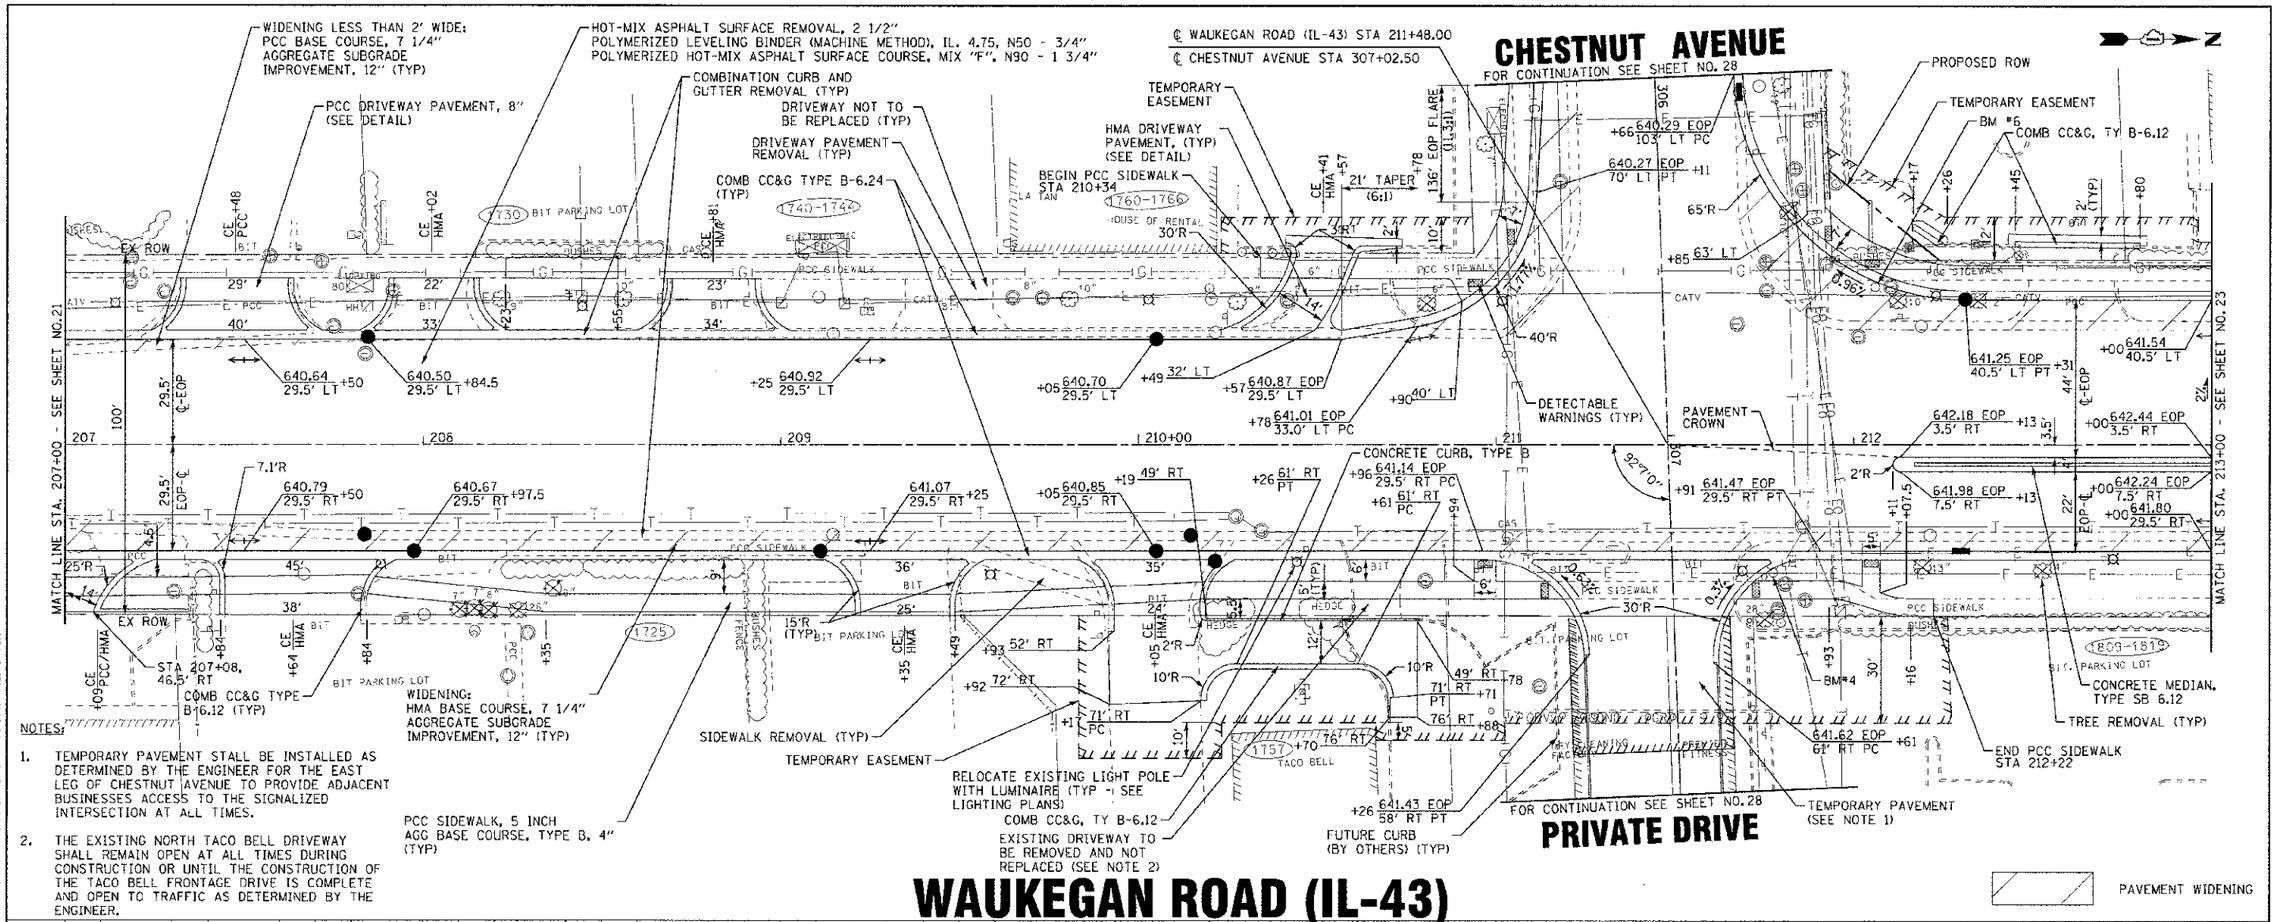

NOTES:

1. TEMPORARY PAVEMENT STALL BE INSTALLED AS DETERMINED BY THE ENGINEER FOR THE EAST LEG OF CHESTNUT AVENUE TO PROVIDE ADJACENT BUSINESSES ACCESS TO THE SIGNALIZED INTERSECTION AT ALL TIMES.
2. THE EXISTING NORTH TACO BELL DRIVEWAY SHALL REMAIN OPEN AT ALL TIMES DURING CONSTRUCTION OR UNTIL THE CONSTRUCTION OF THE TACO BELL FRONTAGE DRIVE IS COMPLETE AND OPEN TO TRAFFIC AS DETERMINED BY THE ENGINEER.

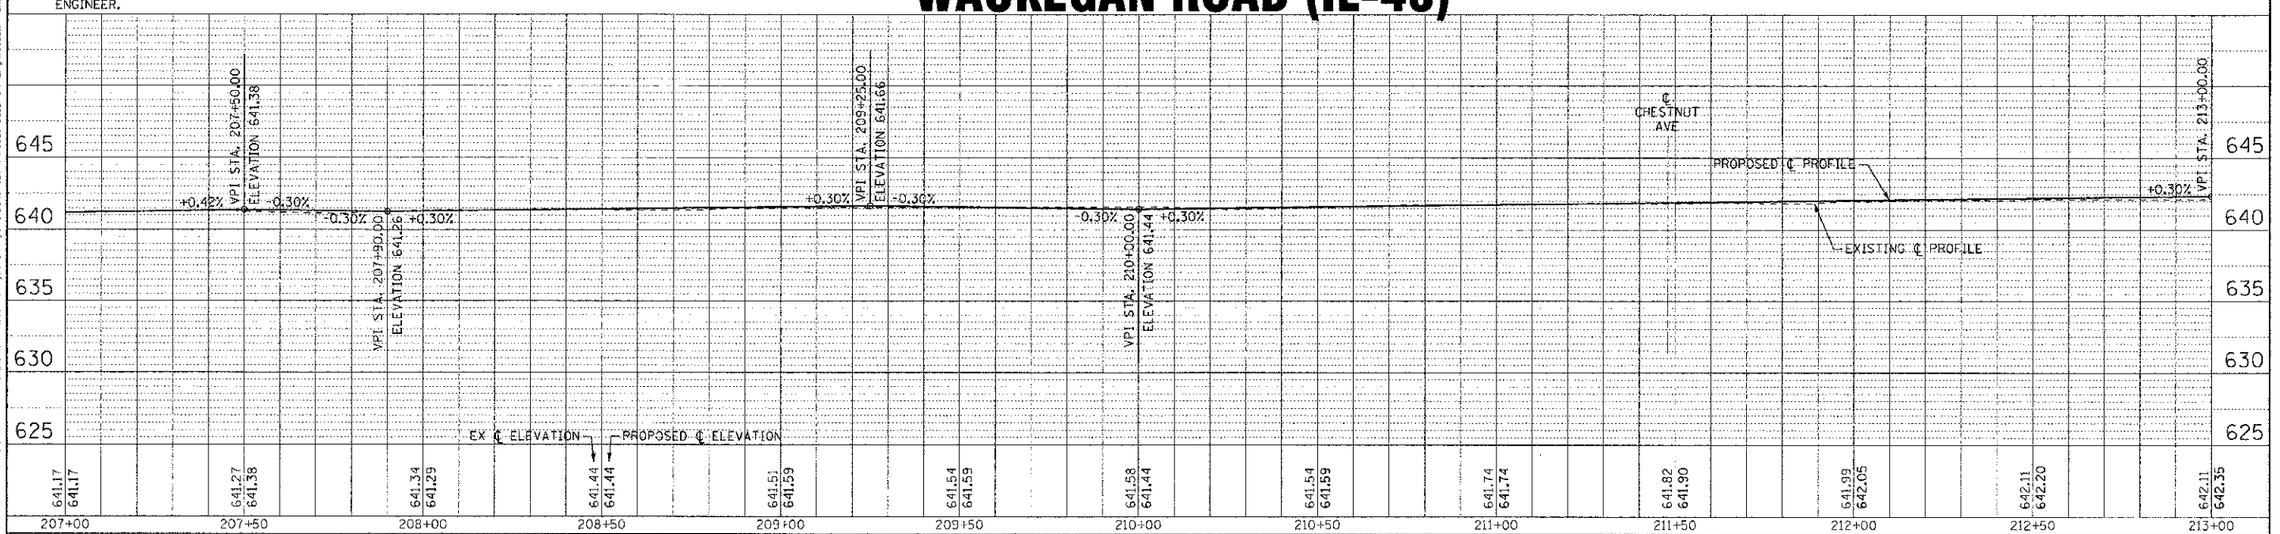

DESIGNED - DSF	REVISED - 10-12-12 PER IDOT
DRAWN - MAC	REVISED -
CHECKED - TLH	REVISED -
DATE - 8/23/12	FILE - 110025-12-PP2.sht

BAXTER & WOODMAN Consulting Engineers

STATE OF ILLINOIS
DEPARTMENT OF TRANSPORTATION

GEOMETRIC PLAN AND PROFILE
WAUKEGAN ROAD (IL-43)

SCALE: H: 1"=20' V: 1"=5' STA. 207+00 TO STA. 213+00

F.A.P./F.A.U. RTE.	SECTION	COUNTY	TOTAL SHEETS	SHEET NO.
0348/1352	05-00160-00-CH	COOK	109	22
	C-91-070-06	CONTRACT NO. 63756		
FED. ROAD DIST. NO. 1	ILLINOIS	FED. AID PROJECT F-0348(35)		