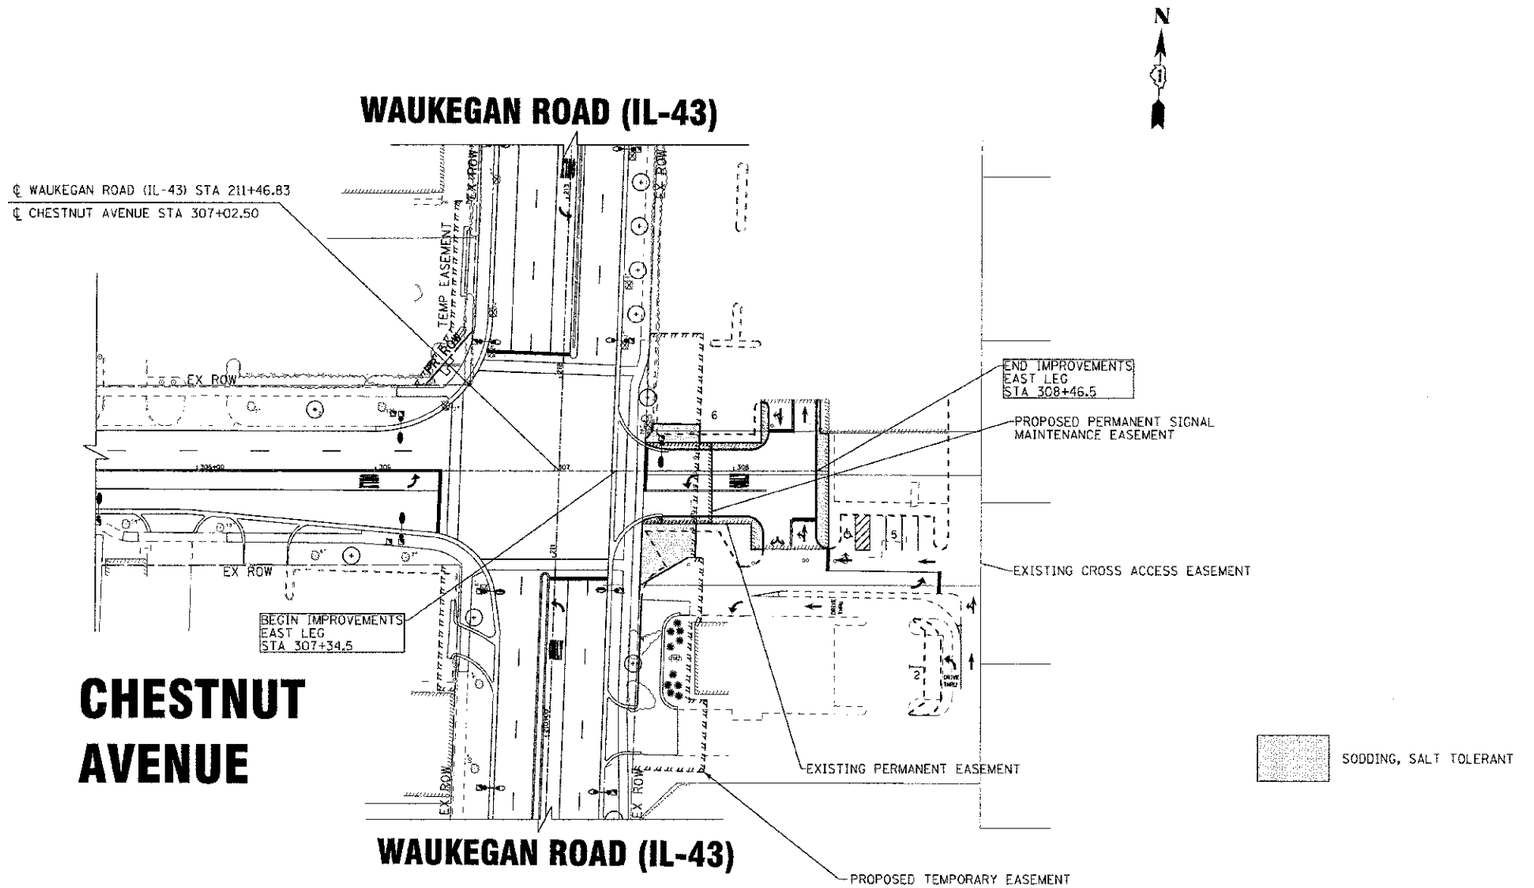


COPYRIGHT © 2012 BY BAXTER & WOODMAN, INC.
ALL RIGHTS RESERVED. THIS DRAWING AND DESIGN IS THE PROPERTY OF BAXTER & WOODMAN, INC. AND IS NOT TO BE USED IN WHOLE OR IN PART FOR ANY PURPOSE WITHOUT THE WRITTEN PERMISSION OF BAXTER & WOODMAN, INC.

PLOTTED: 4/30/2013 2:48:35 PM
DESIGNED - DSH
DRAWN - MAC
CHECKED - TLH
DATE - 8/23/12
REVISED -
REVISED -
REVISED -
FILE 110025-12-LNDSCP3.sht

**STATE OF ILLINOIS**
**DEPARTMENT OF TRANSPORTATION**

**LANDSCAPING PLAN**
**EAST LEG**

SCALE: 1"=40' STA. 307+02.50 TO STA. 308+53

| F.A.P./F.A.U. RTE. | SECTION | COUNTY | TOTAL SHEETS | SHEET NO. |
|---|---|---|---|---|
| 0348/1352 | 05-00160-00-CH | COOK | 109 | 49 |
| | C-91-070-06 | CONTRACT NO. 63756 | | |
| FED. ROAD DIST. NO. 1 | ILLINOIS | FED. AID PROJECT F-0348(35) | | |