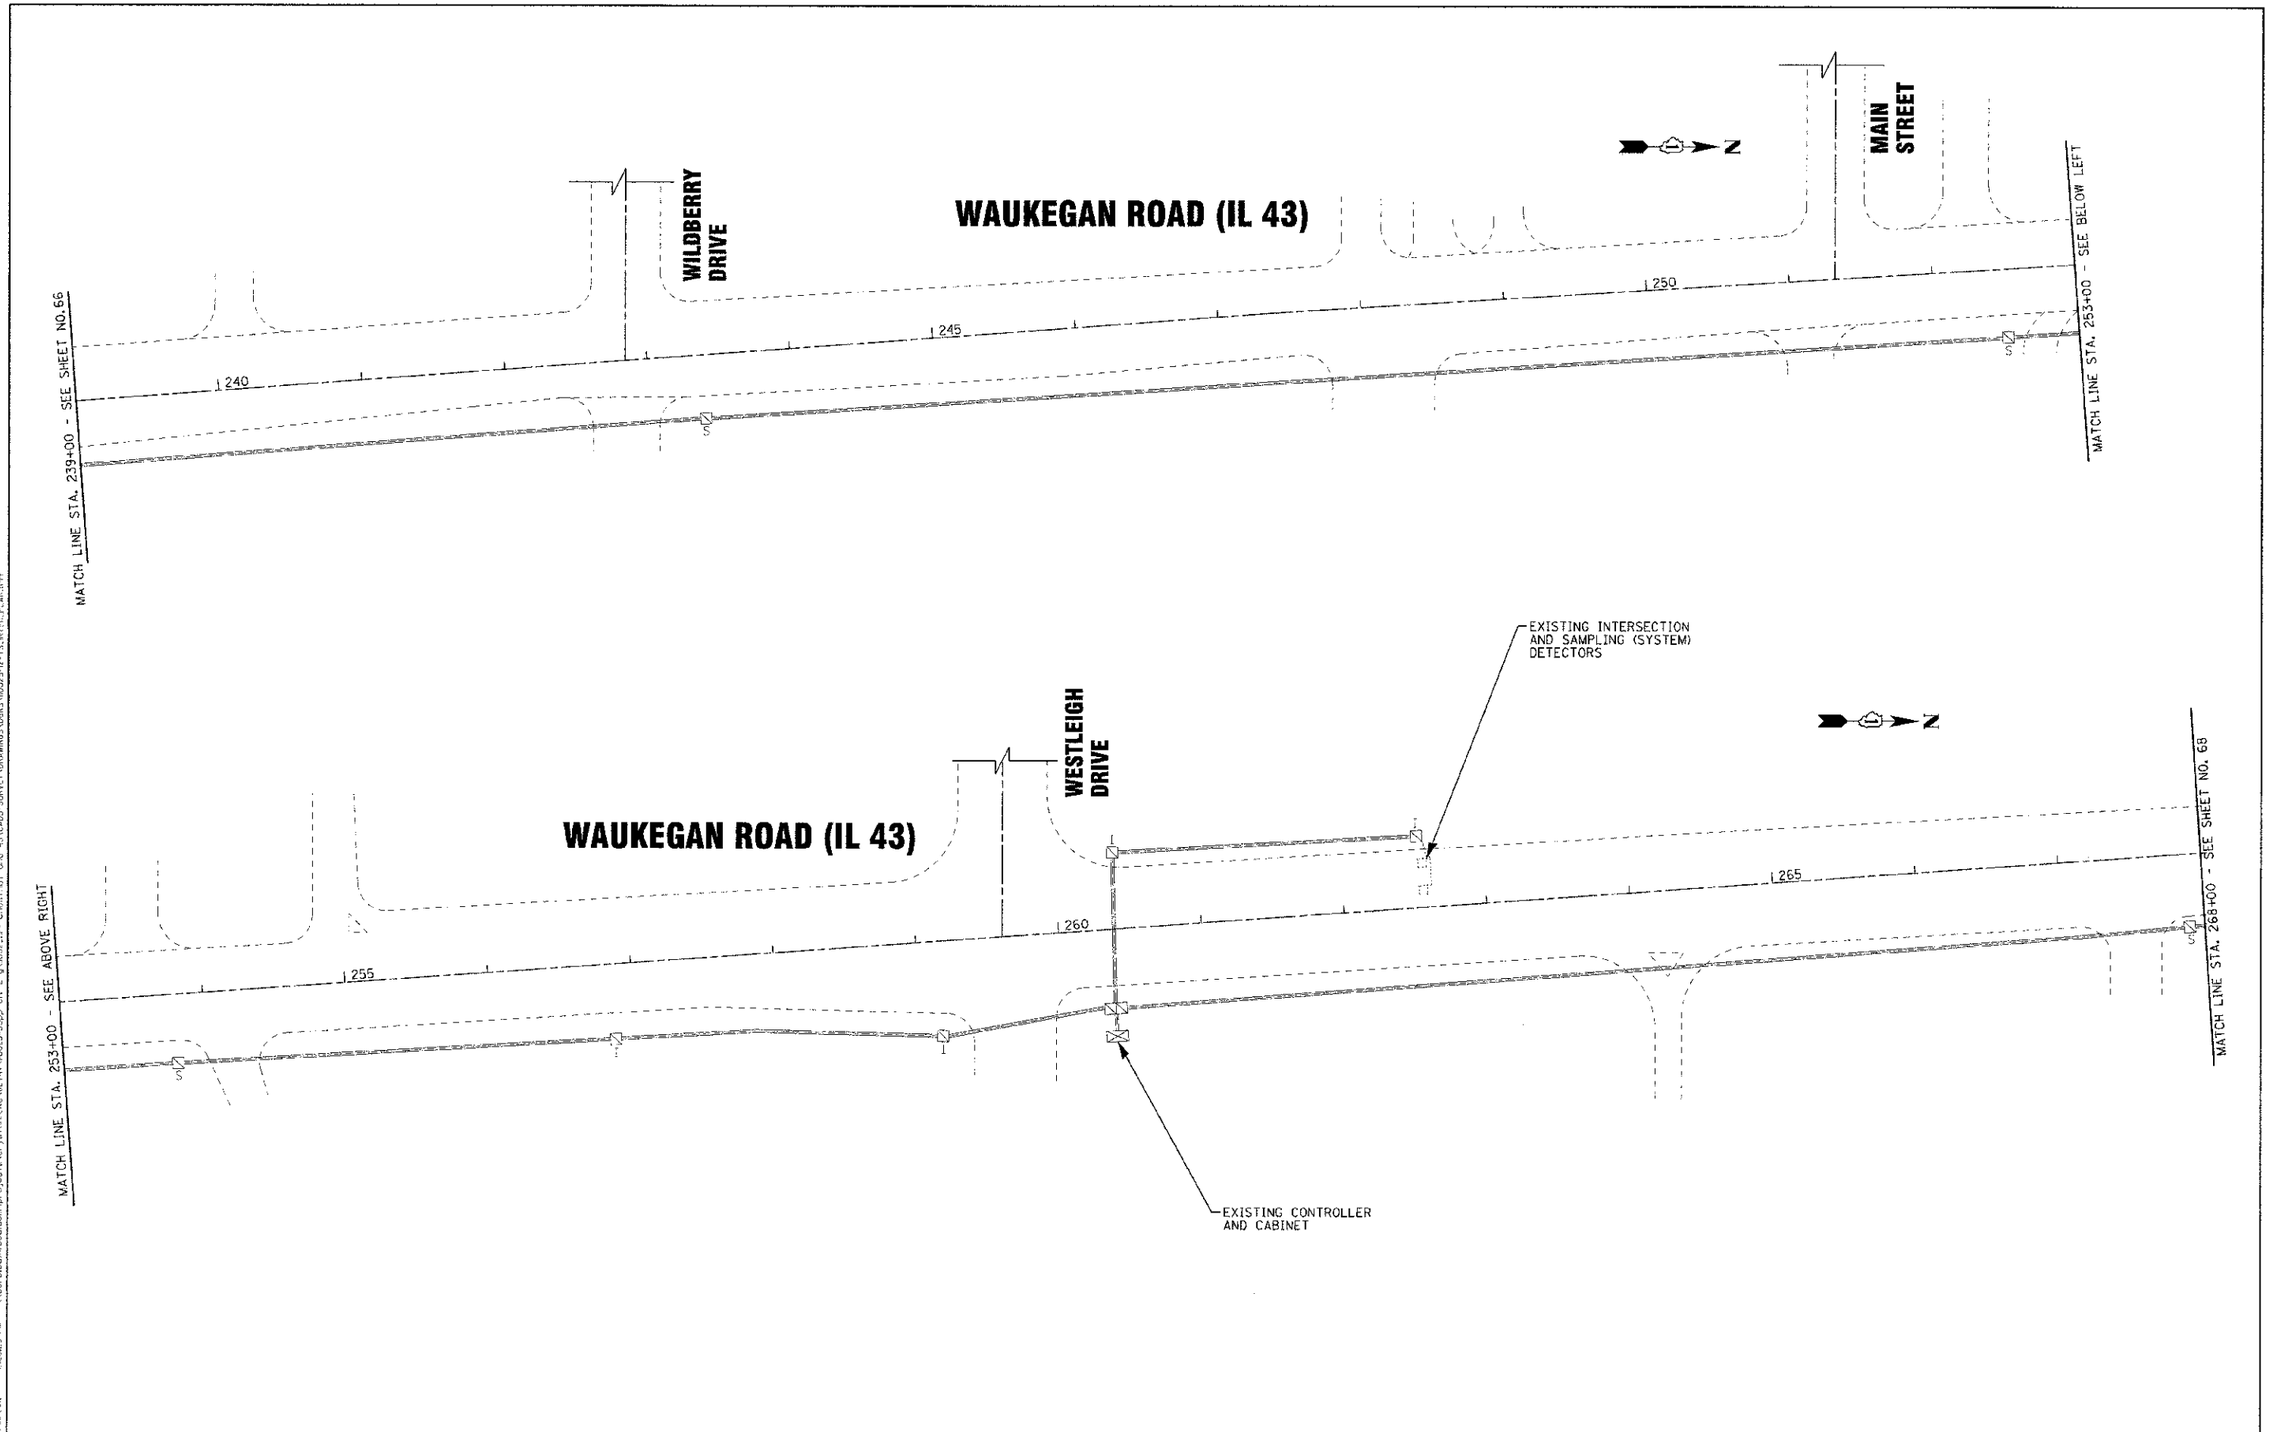

DESIGNED - DSH	REVISED - 9/28/12 PER IDOT	STATE OF ILLINOIS DEPARTMENT OF TRANSPORTATION	INTERCONNECT PLAN: CHESTNUT AVENUE TO TECHNY ROAD
DRAWN - MAC	REVISED -		
CHECKED - TLH	REVISED -		
DATE - 8/23/12	FILE - 110025-12-TS_INTER_PLAN.sht		SCALE: 1"=50' STA. 235+00 TO STA. 268+00

F.A.P./F.A.U. RTE.	SECTION	COUNTY	TOTAL SHEETS	SHEET NO.
0348/1352	05-00160-00-CH	COOK	109	67
C-91-070-06		CONTRACT NO. 63756		
FED. ROAD DIST. NO. 1	ILLINOIS	FED. AID PROJECT F-0348(35)		