MATCH LINE SEE SHEET 10

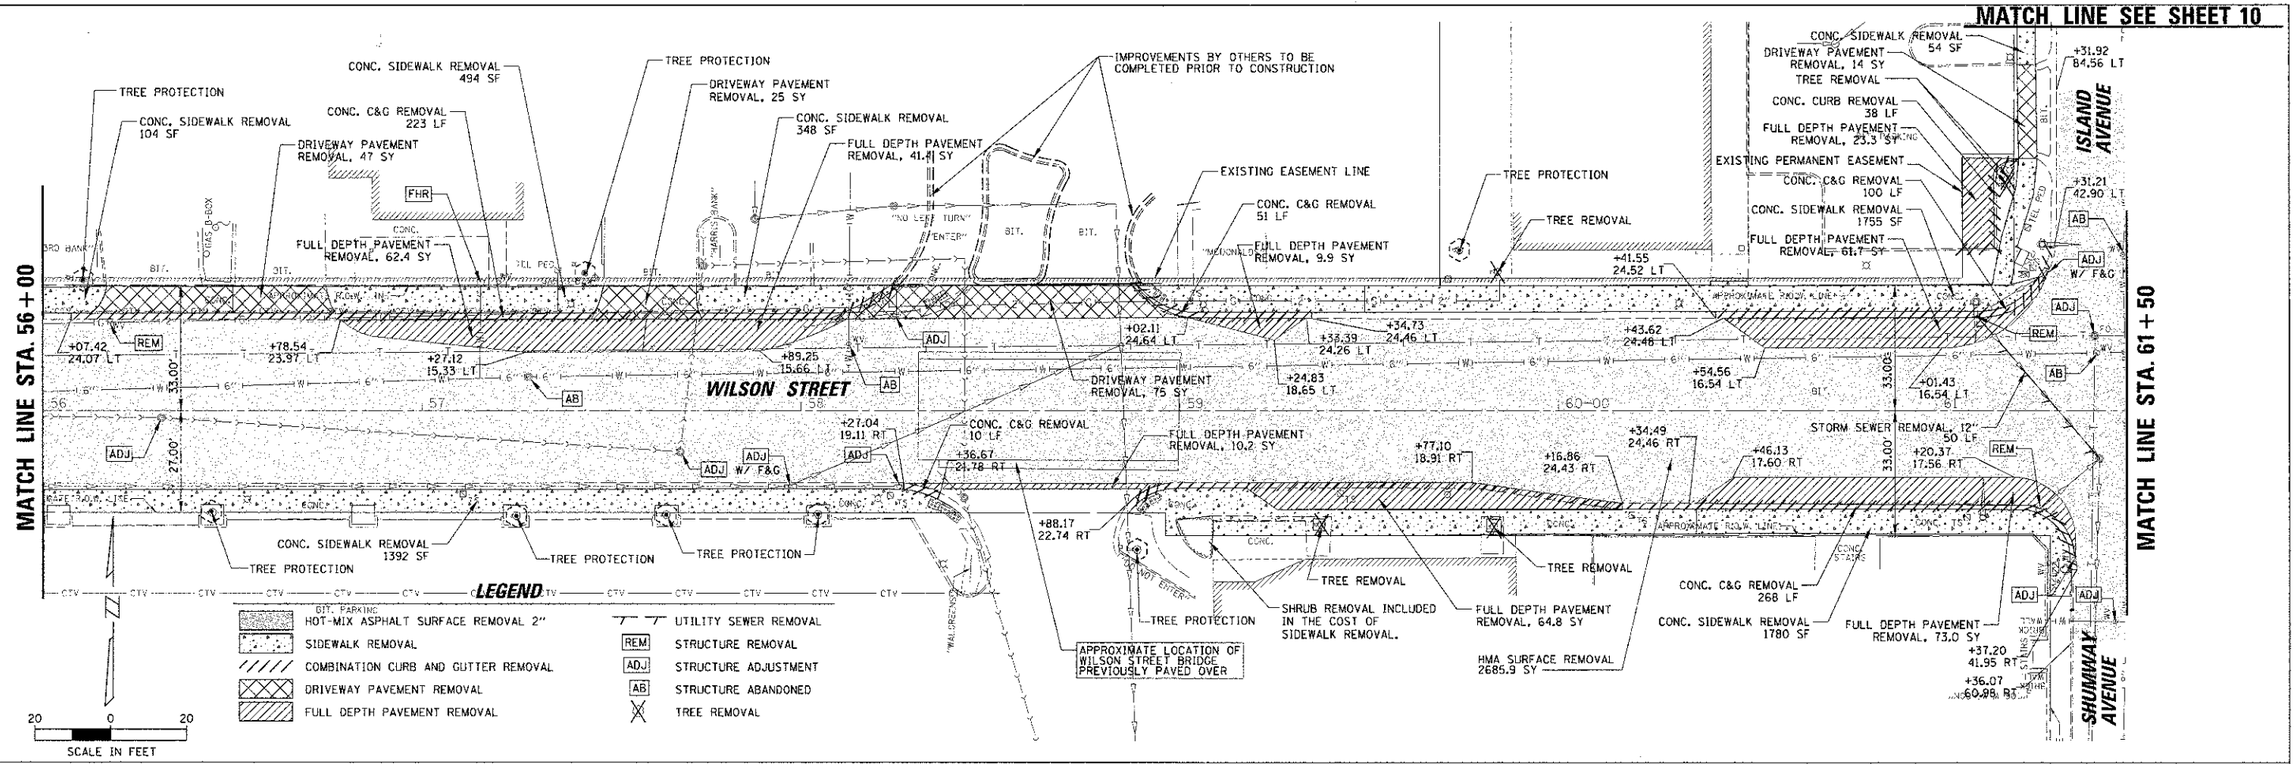

MATCH LINE SEE SHEET 10

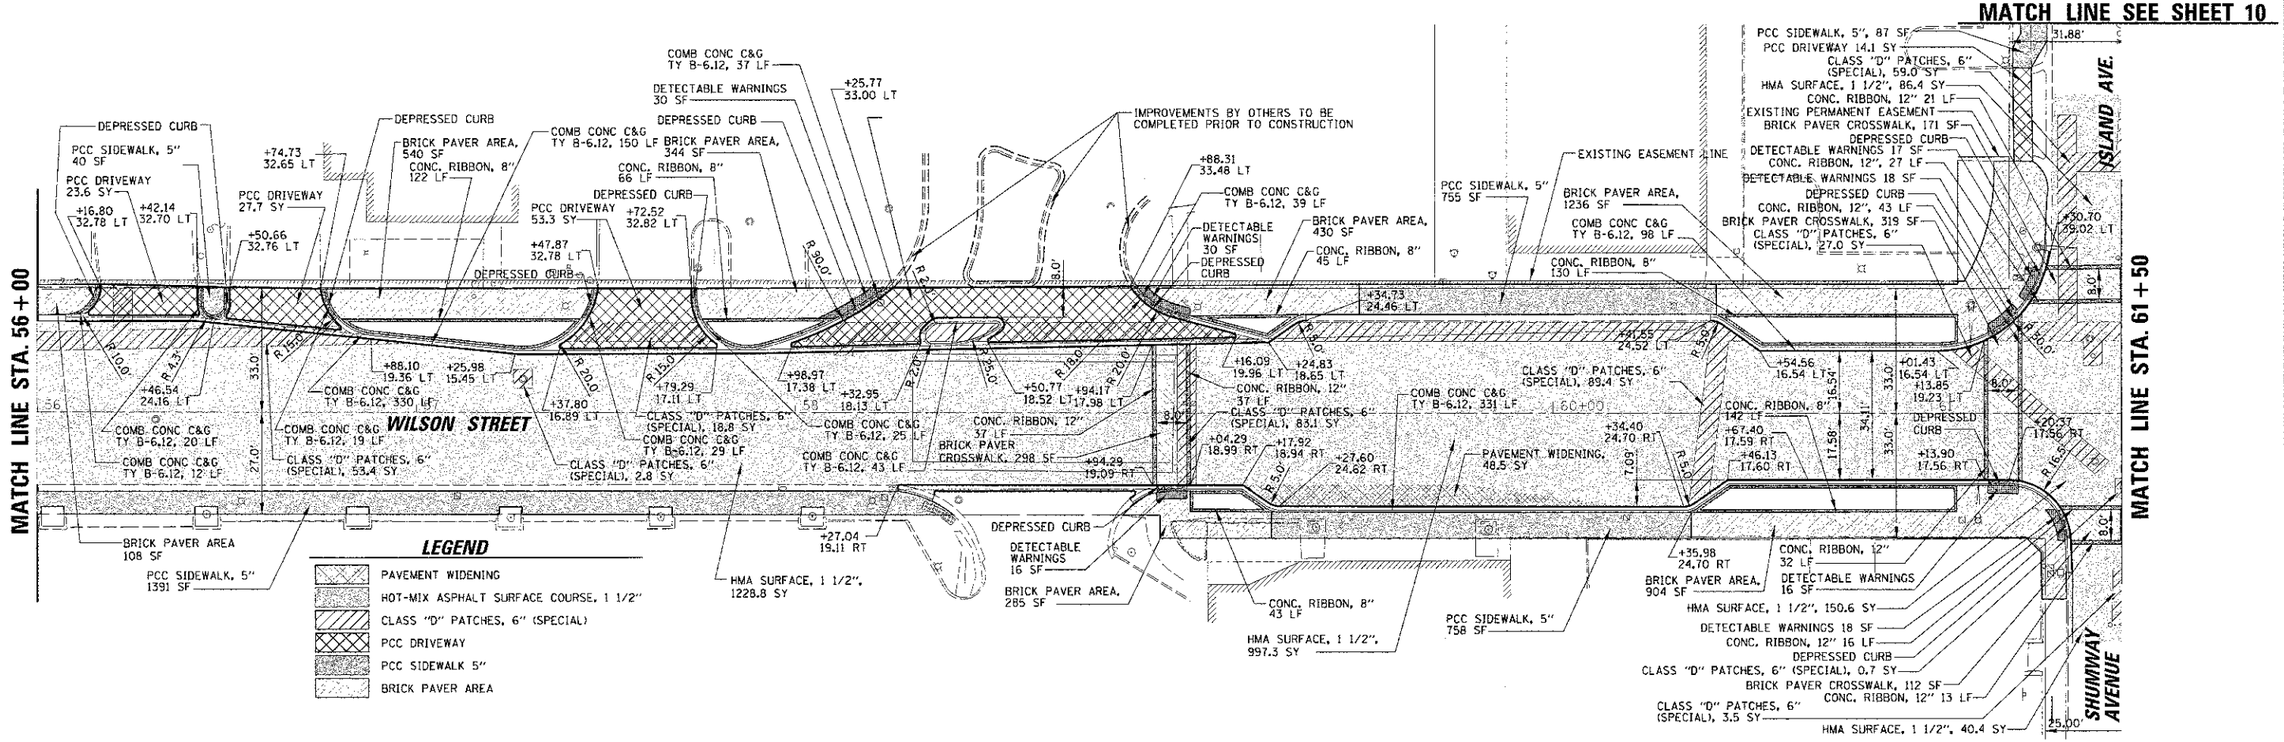

CHRISTOPHER B. BURKE ENGINEERING, LTD. 9575 W. Higgins Road, Suite 600 Rosemont, Illinois 60018 (847) 823-0500	USER NAME = mkoonce	DESIGNED CJM	REVISED -	STATE OF ILLINOIS DEPARTMENT OF TRANSPORTATION	EXISTING CONDITIONS AND REMOVAL PLAN PAVING AND GEOMETRY PLAN WILSON STREET STA. 56+00 TO STA. 61+50
	PLOT SCALE = 20'	DRAWN MAK	REVISED -		
	PLOT DATE = 11/20/2012	CHECKED LMF	REVISED -		SCALE: 1"=20' SHEET 9 OF 88 SHEETS STA. 56+00 TO STA. 61+50
		DATE -	REVISED -		

F.A.U RTE.	SECTION	COUNTY	TOTAL SHEETS	SHEET NO.
1441	12-00073-01-TL	KANE	88	9
		CONTRACT NO. 63763		
		ILLINOIS FED. AID PROJECT		

P:\110219.20021\Civil\PLN-02.110219.02001.dgn