LEGEND

- PROTECT EXISTING TREE TO REMAIN
- EXISTING TREE TO BE REMOVED

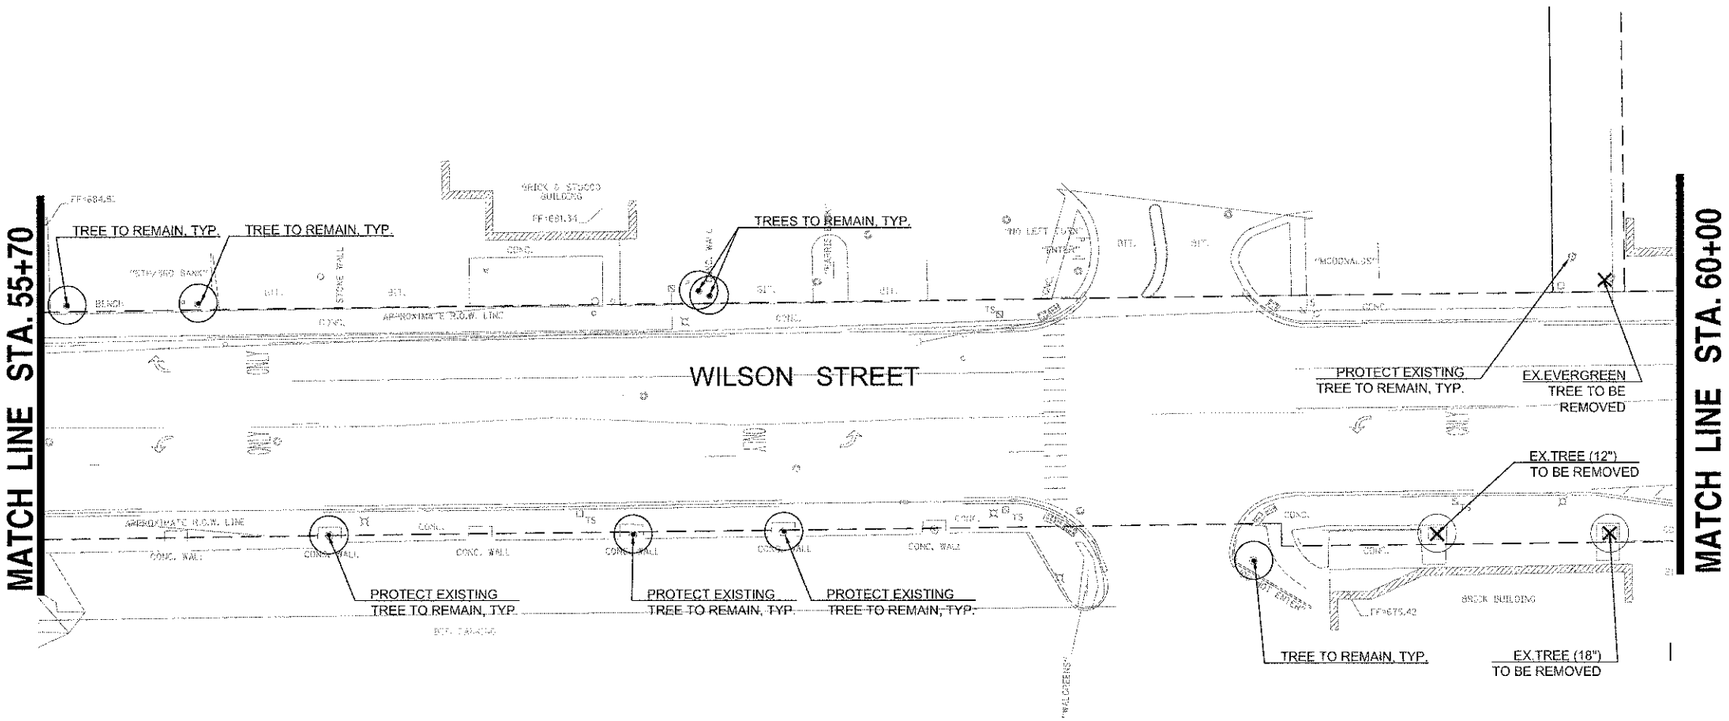

SCALE: 1"=20'-0"

0 10' 20' 40'

FILE NAME = $FILEL$	USER NAME	DESIGNED — JB & JM	REVISED —	STATE OF ILLINOIS DEPARTMENT OF TRANSPORTATION	TREE PRESERVATION AND REMOVAL PLAN STA. 50+70 TO STA. 60+00	F.A.U. RTE.	SECTION	COUNTY	TOTAL SHEETS	SHEET NO.
		DRAWN — JC & SM	REVISED —			1441	12-00073-01-TL	KANE	88	20
	PLOT SCALE =	CHECKED — JB	REVISED —						63763 CONTRACT NO.	
	PLOT DATE =	DATE — 10.18.2012	REVISED —		SCALE: SHEET OF SHEETS STA. 50+70 TO STA. 60+00			ILLINOIS FED. AID PROJECT		