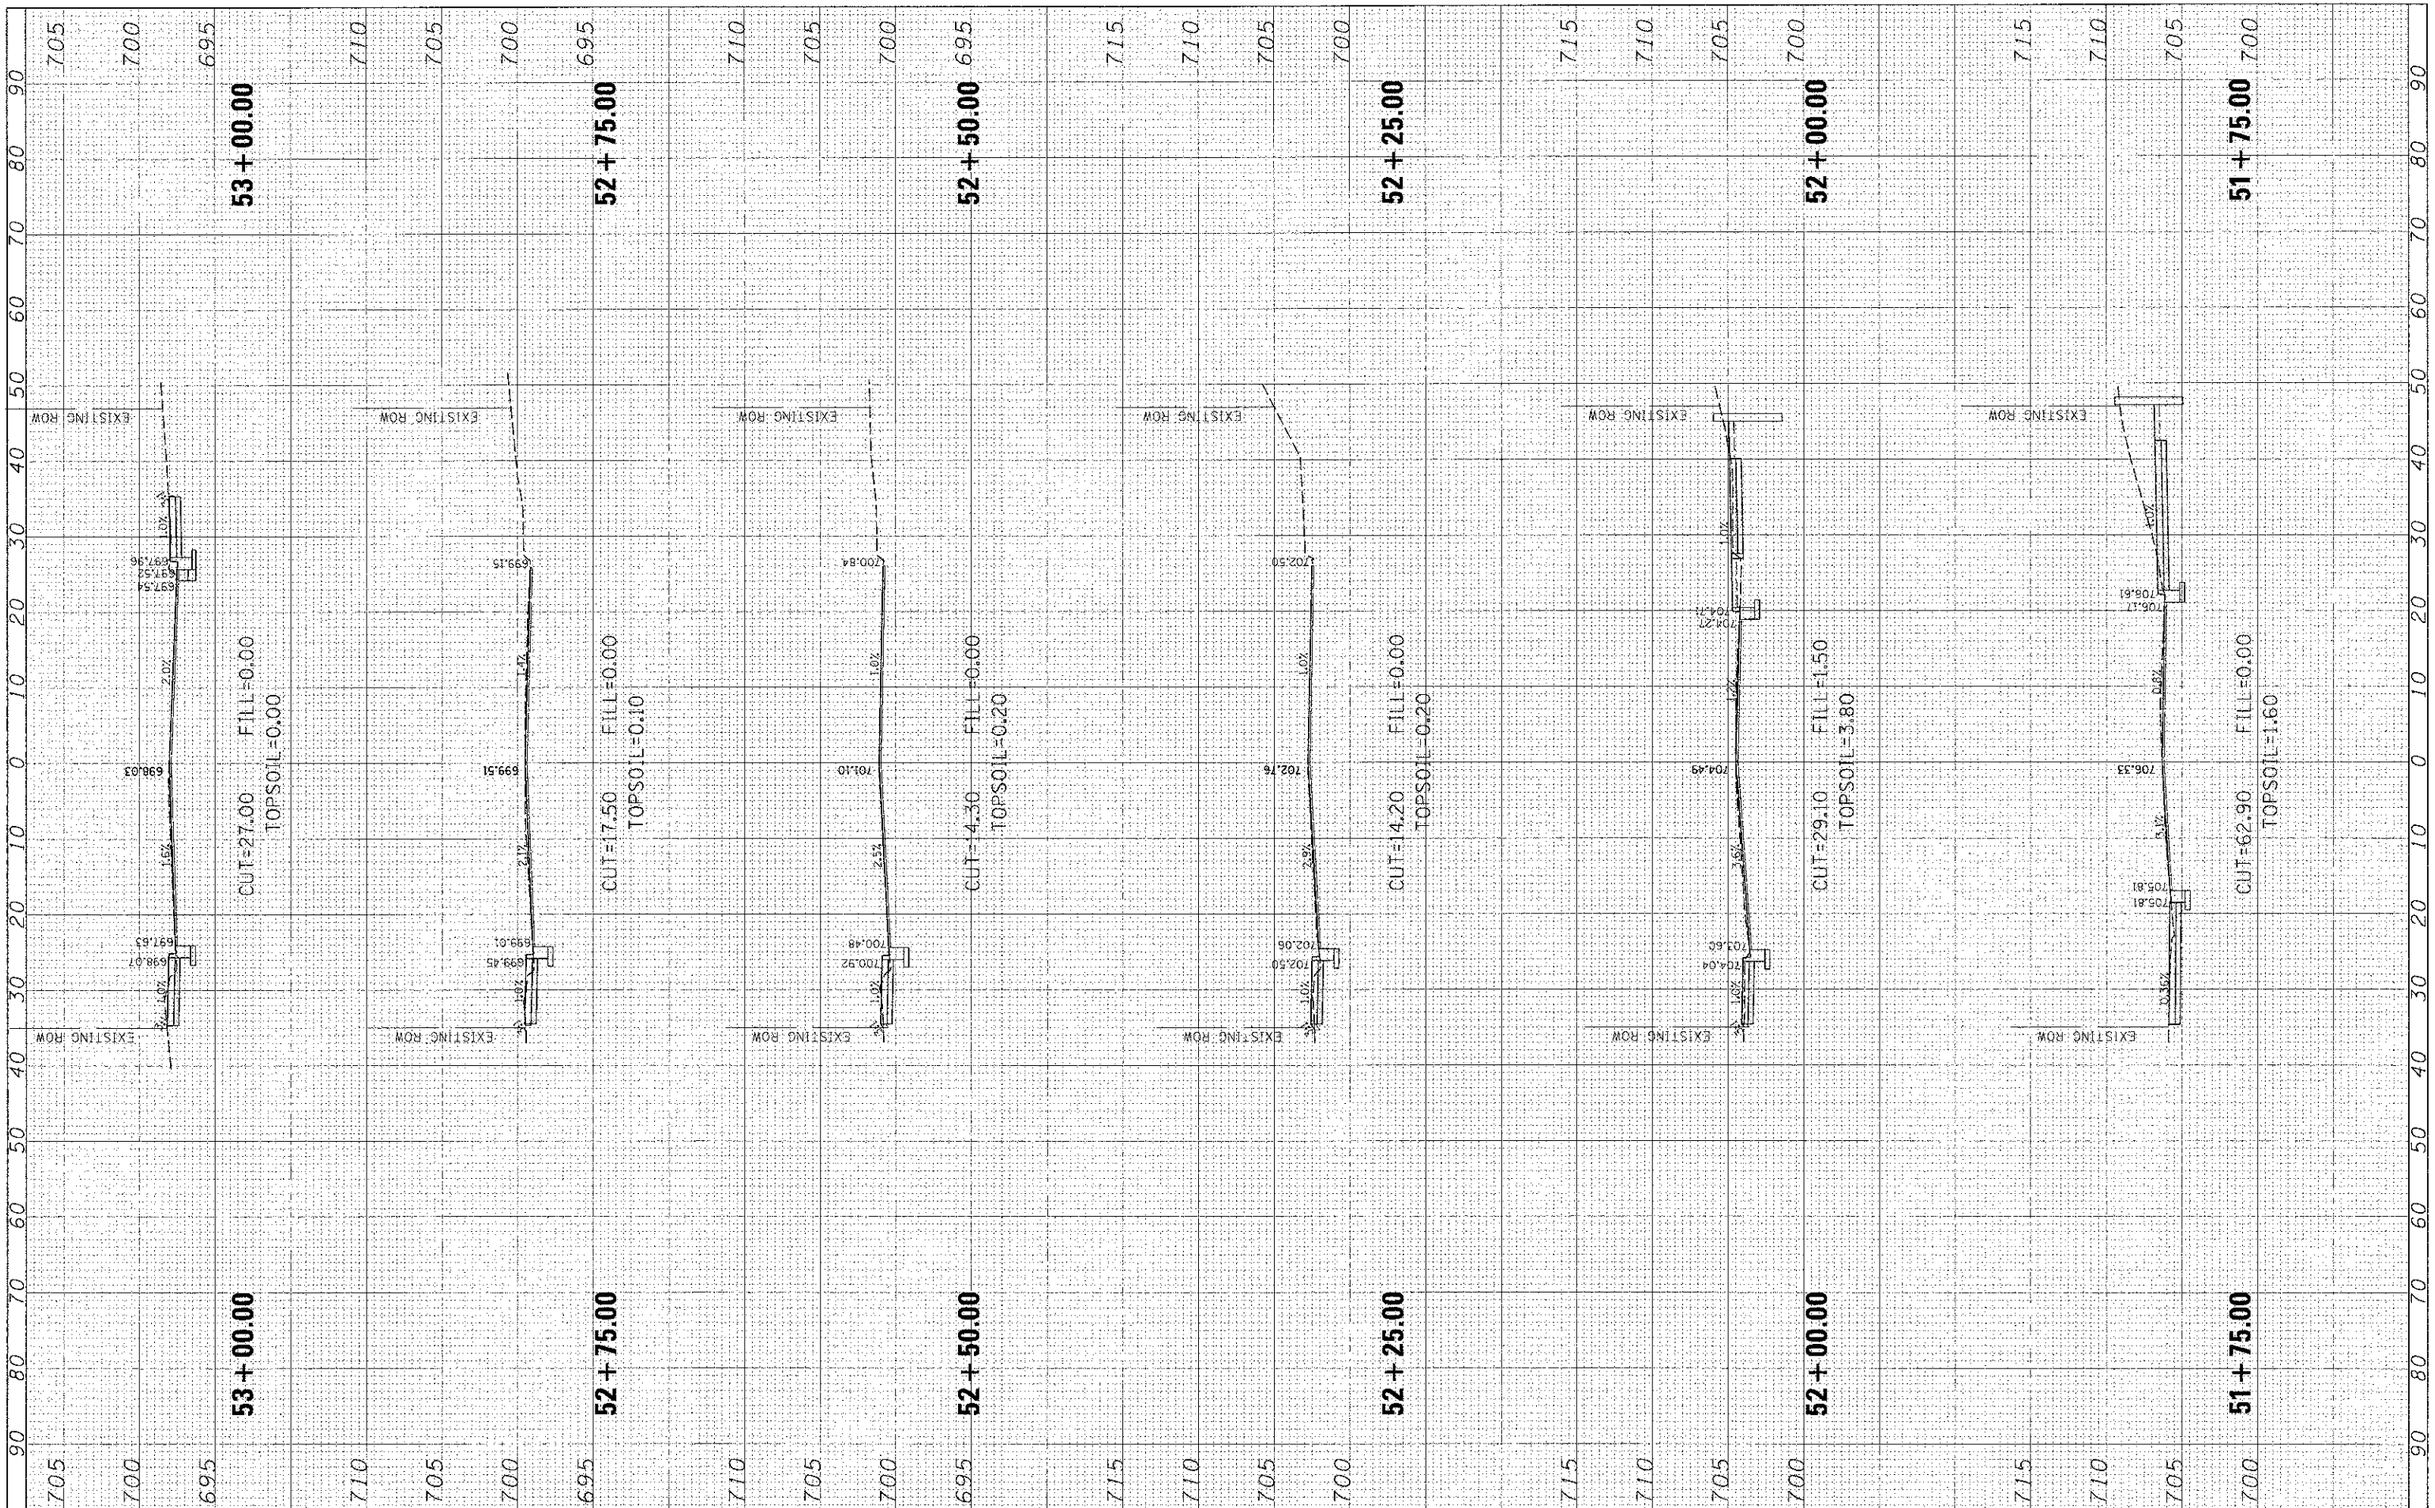

CHRISTOPHER B. BURKE ENGINEERING, LTD. 9575 W. Higgins Road, Suite 600 Rosemont, Illinois 60018 (847) 823-0500	USER NAME = chepall	DESIGNED CJM	REVISED -	STATE OF ILLINOIS DEPARTMENT OF TRANSPORTATION	WILSON STREET	F.A.U RTE. 1441	SECTION 12-00073-01-TL	COUNTY KANE	TOTAL SHEETS 88 / SHEET NO. 81
	PLOT SCALE = 10'	DRAWN MAK	REVISED -					CONTRACT NO. 63763	
	PLOT DATE = 10/23/2012	CHECKED LMF	REVISED -		SCALE: SHEET 81 OF 88 SHEETS STA. 51+75.00 TO STA. 53+00.00			ILLINOIS FED. AID PROJECT	
		DATE -	REVISED -						

P:\110219.00001\Civil\XS_WILSON.DGN