LEGEND

PAVEMENT PATCHING

EROSION CONTROL BLANKET AND TEMPORARY EROSION CONTROL SEEDING

INLET FILTER AND PERIMETER EROSION BARRIER PLACED AROUND OPEN GRATE STRUCTURE IN ACCORDANCE WITH 280001-05

INLET FILTERS

N

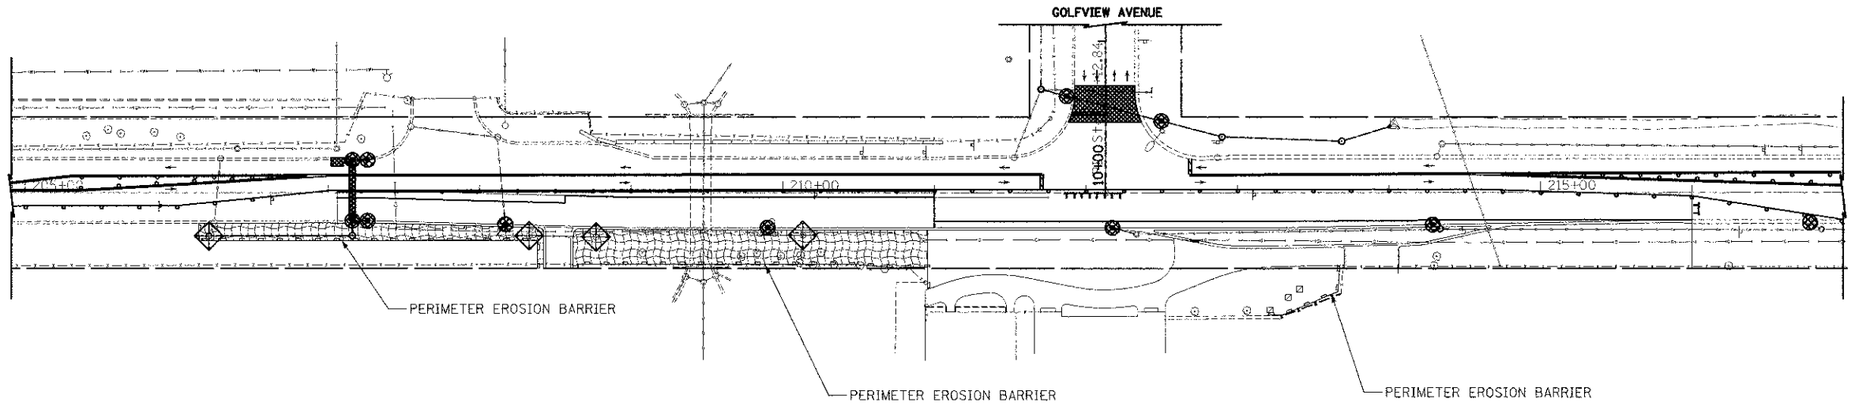

31ST STREET

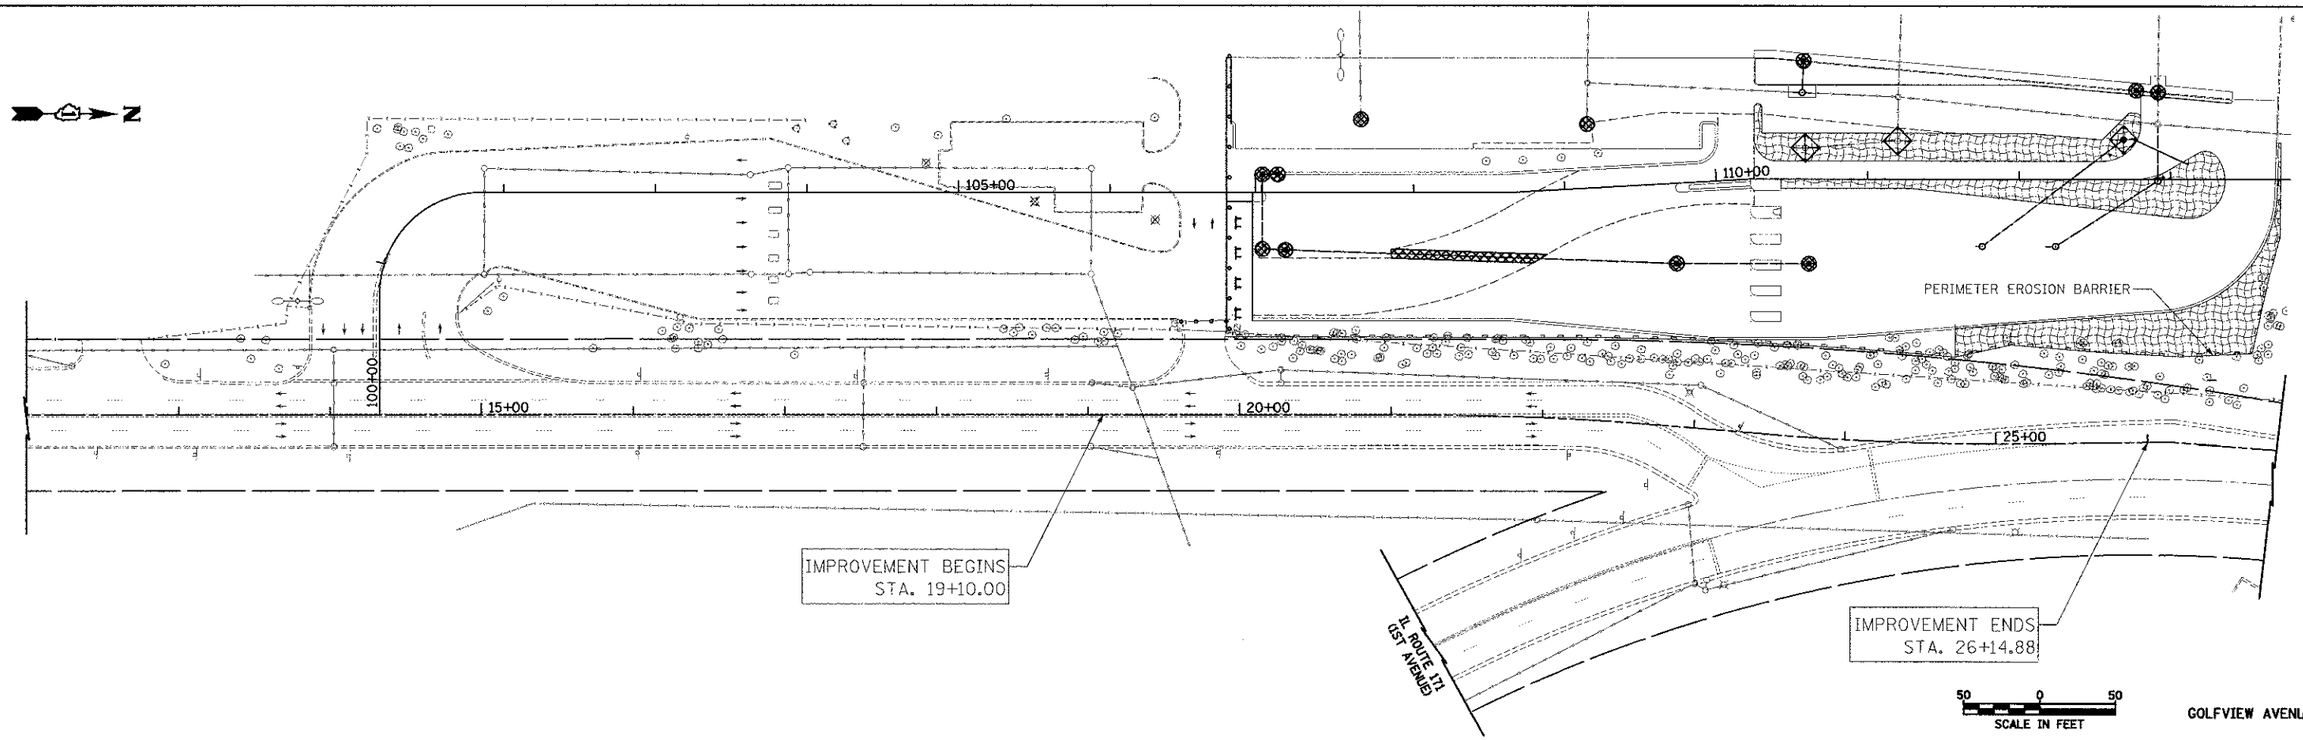

FILE NAME = ...\2863_ERO_01.dgn	USER NAME = dte	DESIGNED - DTE	REVISED -
		DRAWN - DTE	REVISED -
	PLOT SCALE = 50.0000 ' / in.	CHECKED - GAB	REVISED -
	PLOT DATE = 11/28/2012	DATE - 10/22/2012	REVISED -

STATE OF ILLINOIS
DEPARTMENT OF TRANSPORTATION

EROSION AND SEDIMENT CONTROL - STAGE I

SCALE: 1" = 50' | SHEET NO. 1 OF 3 SHEETS | STA. | TO STA.

F.A.U. RTE.	SECTION	COUNTY	TOTAL SHEETS	SHEET NO.
3784	12-F3000-23-PK	COOK	133	48
		CONTRACT NO. 63764		
FED. ROAD DIST. NO. 1	ILLINOIS	FED. AID PROJECT		