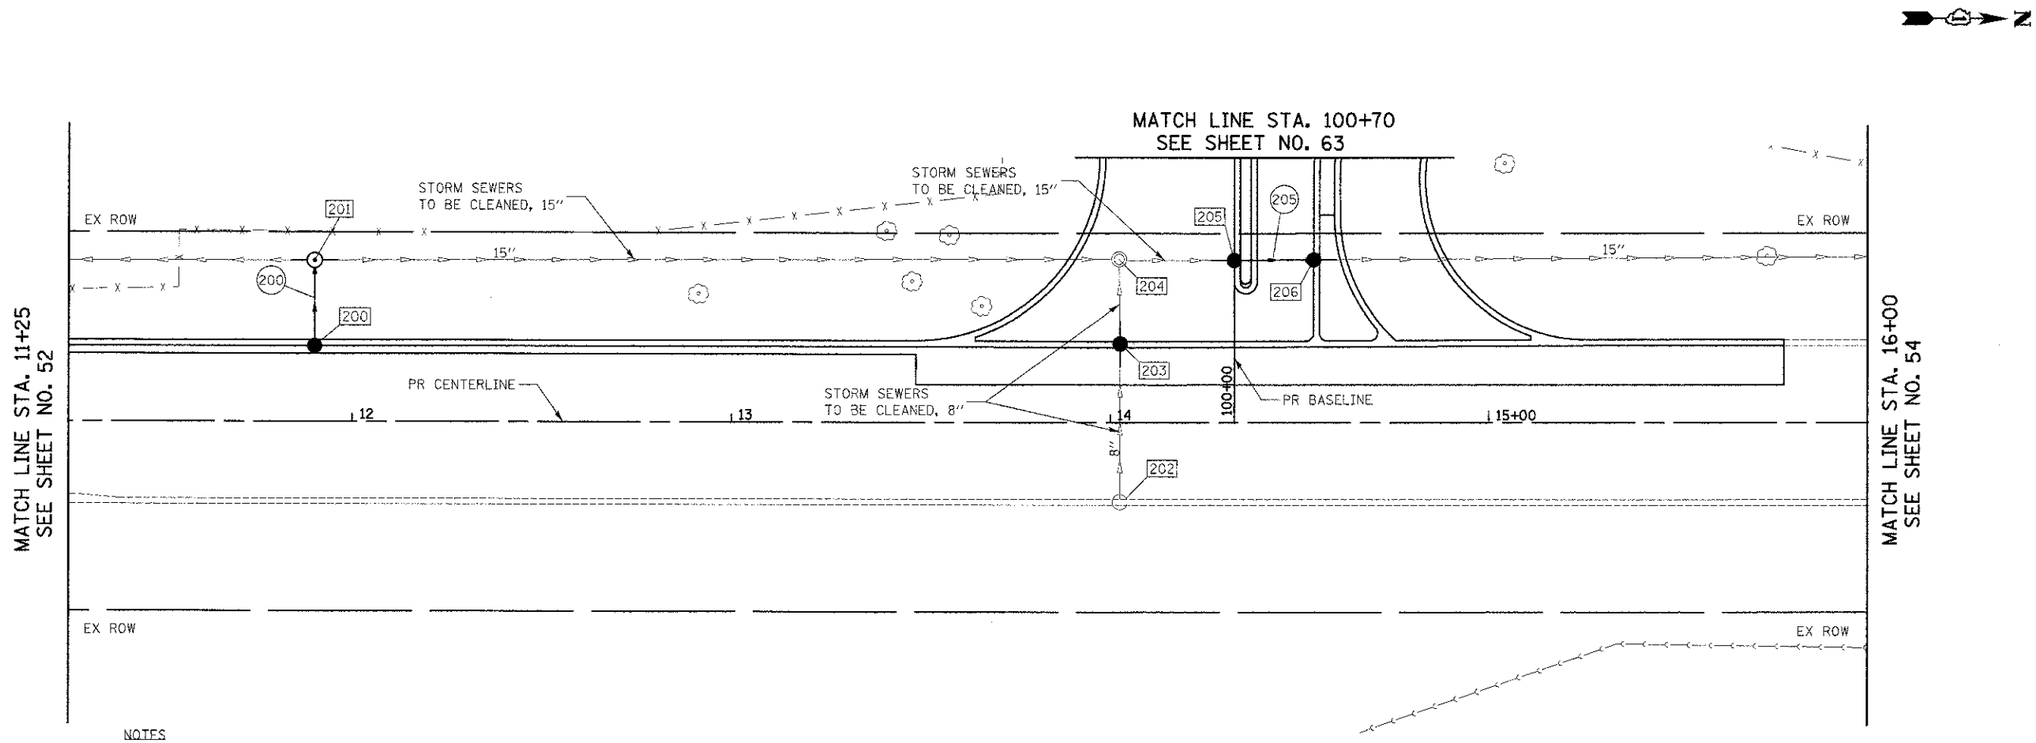

NOTES

1. SEE SHEET 56 FOR DRAINAGE STRUCTURE INFORMATION.
2. NEW STORM STRUCTURES TO BE CUT INTO AN EXISTING STORM SEWER LINE SHALL REQUIRE 4 FEET OF NEW STORM SEWER IN EACH APPLICABLE DIRECTION. THIS WORK SHALL BE PAID FOR AS THE SAME TYPE AND SIZE OF THE EXISTING SEWER BEING TIED IN TO.

GOLFVIEW AVENUE

HORIZ.: 20 0 20
VERT.: 5 0 5
SCALE IN FEET

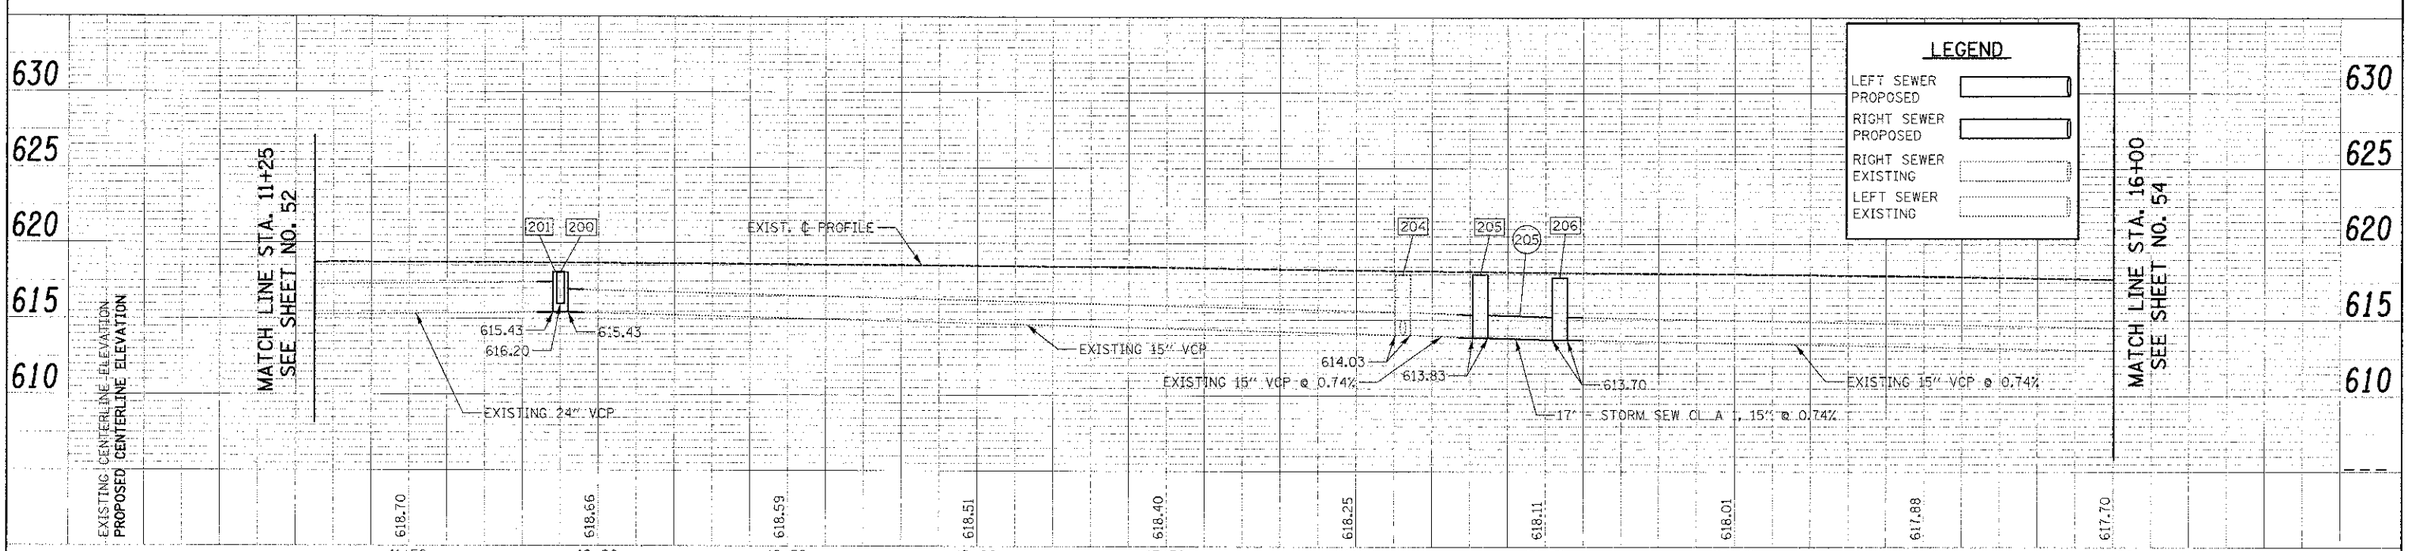

FILE NAME = ...\2563_D&U_03.dgn	USER NAME = dtw	DESIGNED - JES	REVISED -	STATE OF ILLINOIS DEPARTMENT OF TRANSPORTATION	DRAINAGE AND UTILITIES	F.A.U. RTE. 3784	SECTION 12-F3000-23-PK	COUNTY COOK	TOTAL SHEETS 133 / SHEET NO. 53
		DRAWN - JES	REVISED -					CONTRACT NO. 63764	
	PLOT SCALE = 20.0000 ' / in.	CHECKED - GAB	REVISED -						
	PLOT DATE = 11/9/2012	DATE - 10/22/2012	REVISED -		SCALE: 1" = 20' / SHEET NO. 3 OF 6 SHEETS / STA. 11+25 TO STA. 16+00	FED. ROAD DIST. NO. 1	ILLINOIS	FED. AID PROJECT	