LEGEND

618.00 / 617.50	TOP OF CURB ELEVATION / FLOW LINE ELEVATION
(617.50)	EXISTING ELEVATION
———	DRAINAGE DIVIDE
·····	GRADING LIMITS
·····	EXISTING MAJOR CONTOUR
·····	EXISTING MINOR CONTOUR
⬅	OVERLAND FLOW ROUTE

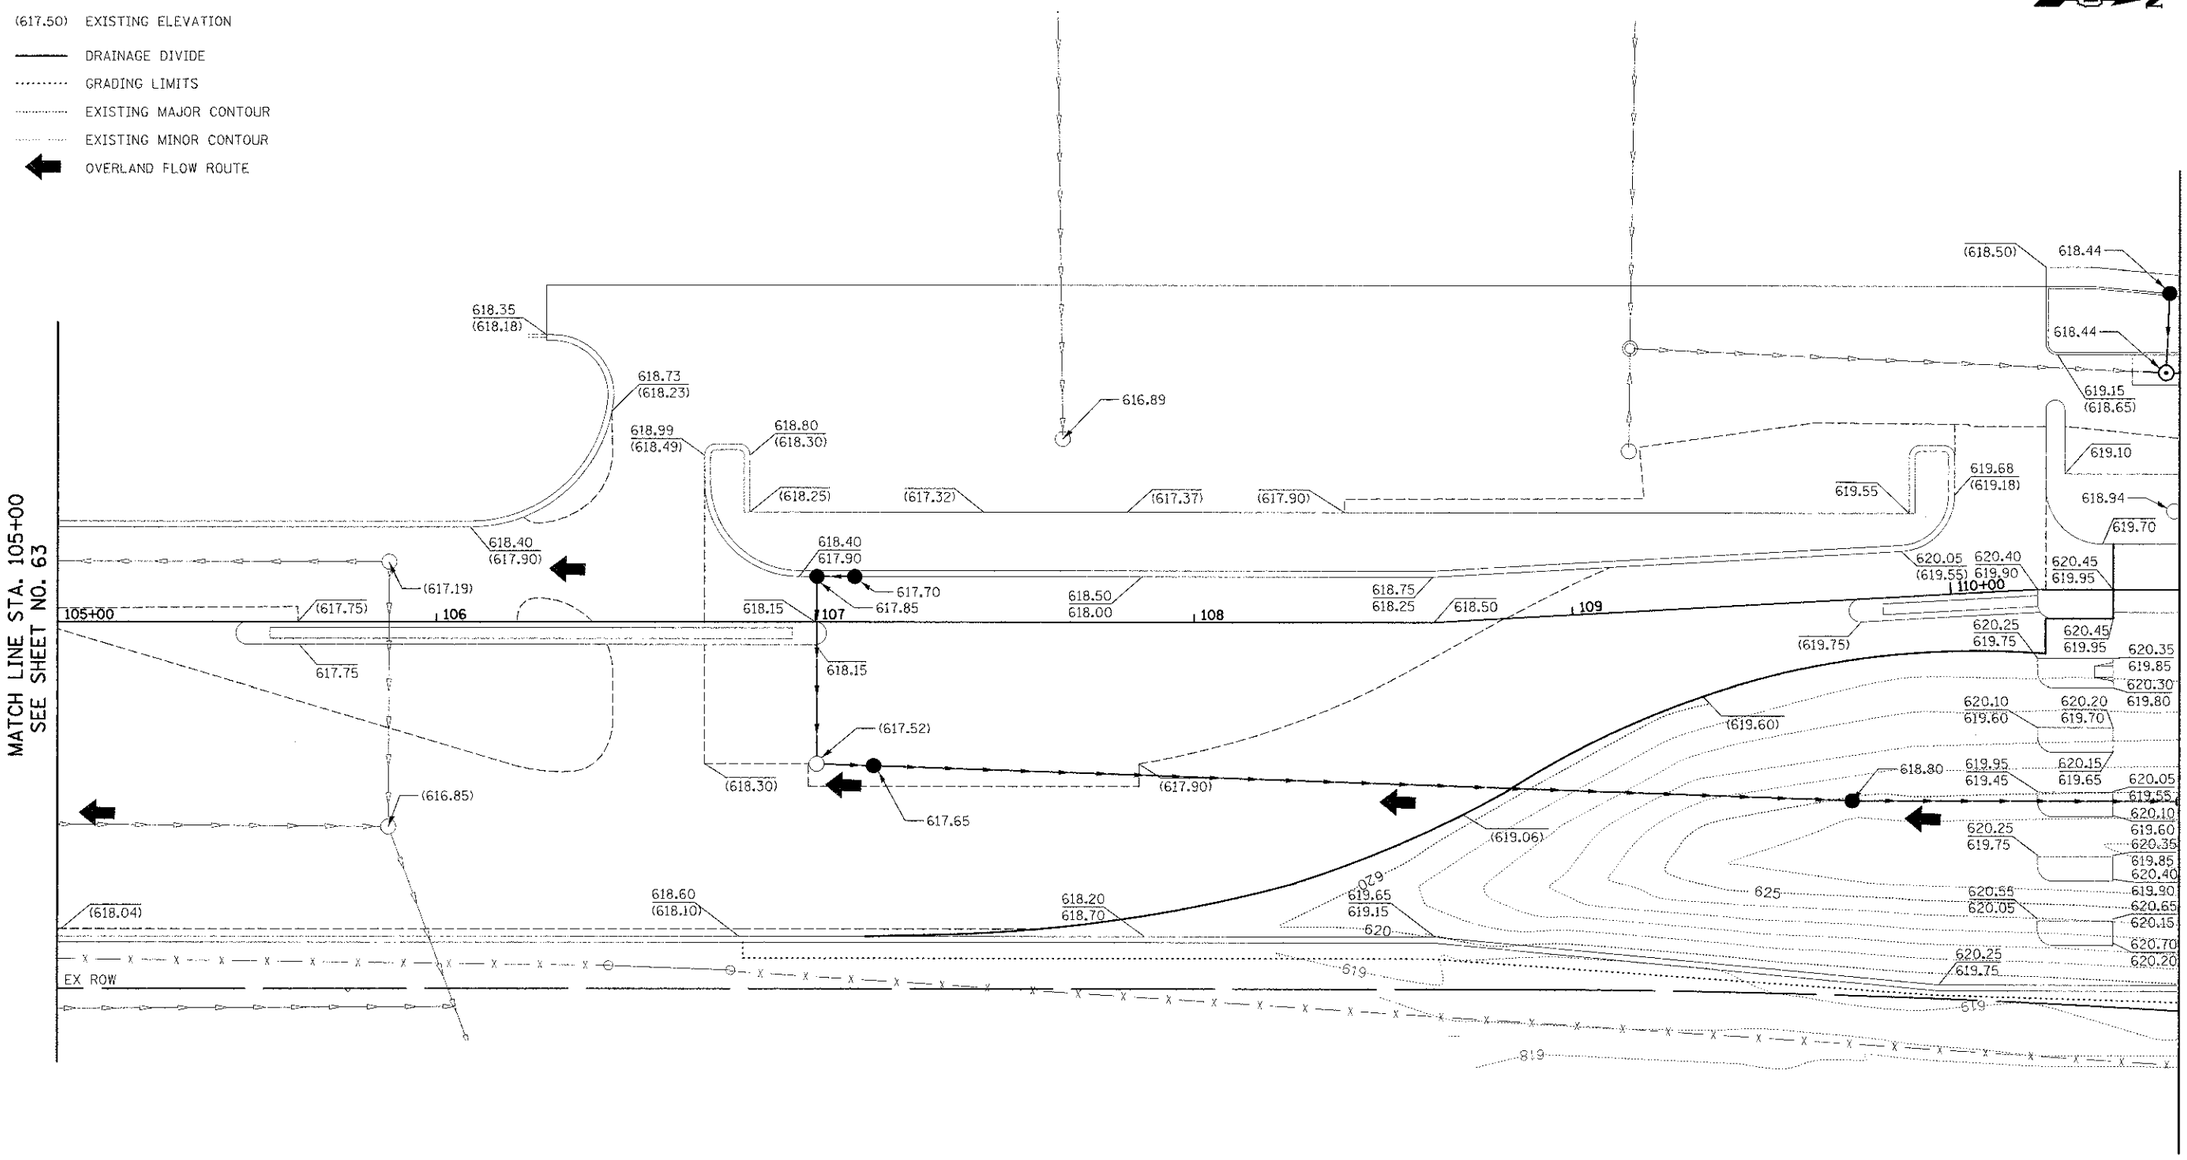

BROOKFIELD ZOO NORTH PARKING LOT

HORIZ.: 20 0 20
VERT.: 5 0 5
SCALE IN FEET

FILE NAME = ...\12-Grading\2563_GDG_02.dgn	USER NAME = dte	DESIGNED - DTE	REVISED -
		DRAWN - DTE	REVISED -
	PLOT SCALE = 20.0000 ' / in.	CHECKED - GAB	REVISED -
	PLOT DATE = 11/28/2012	DATE - 10/22/2012	REVISED -

STATE OF ILLINOIS
DEPARTMENT OF TRANSPORTATION

GRADING PLAN

SCALE: 1" = 20' | SHEET NO. 2 OF 3 SHEETS | STA. 105+00 TO STA. 110+60

F.A.U. RTE.	SECTION	COUNTY	TOTAL SHEETS	SHEET NO.
3784	12-F3000-23-PK	COOK	133	64

CONTRACT NO. 63764

FED. ROAD DIST. NO. _ | ILLINOIS | FED. AID PROJECT