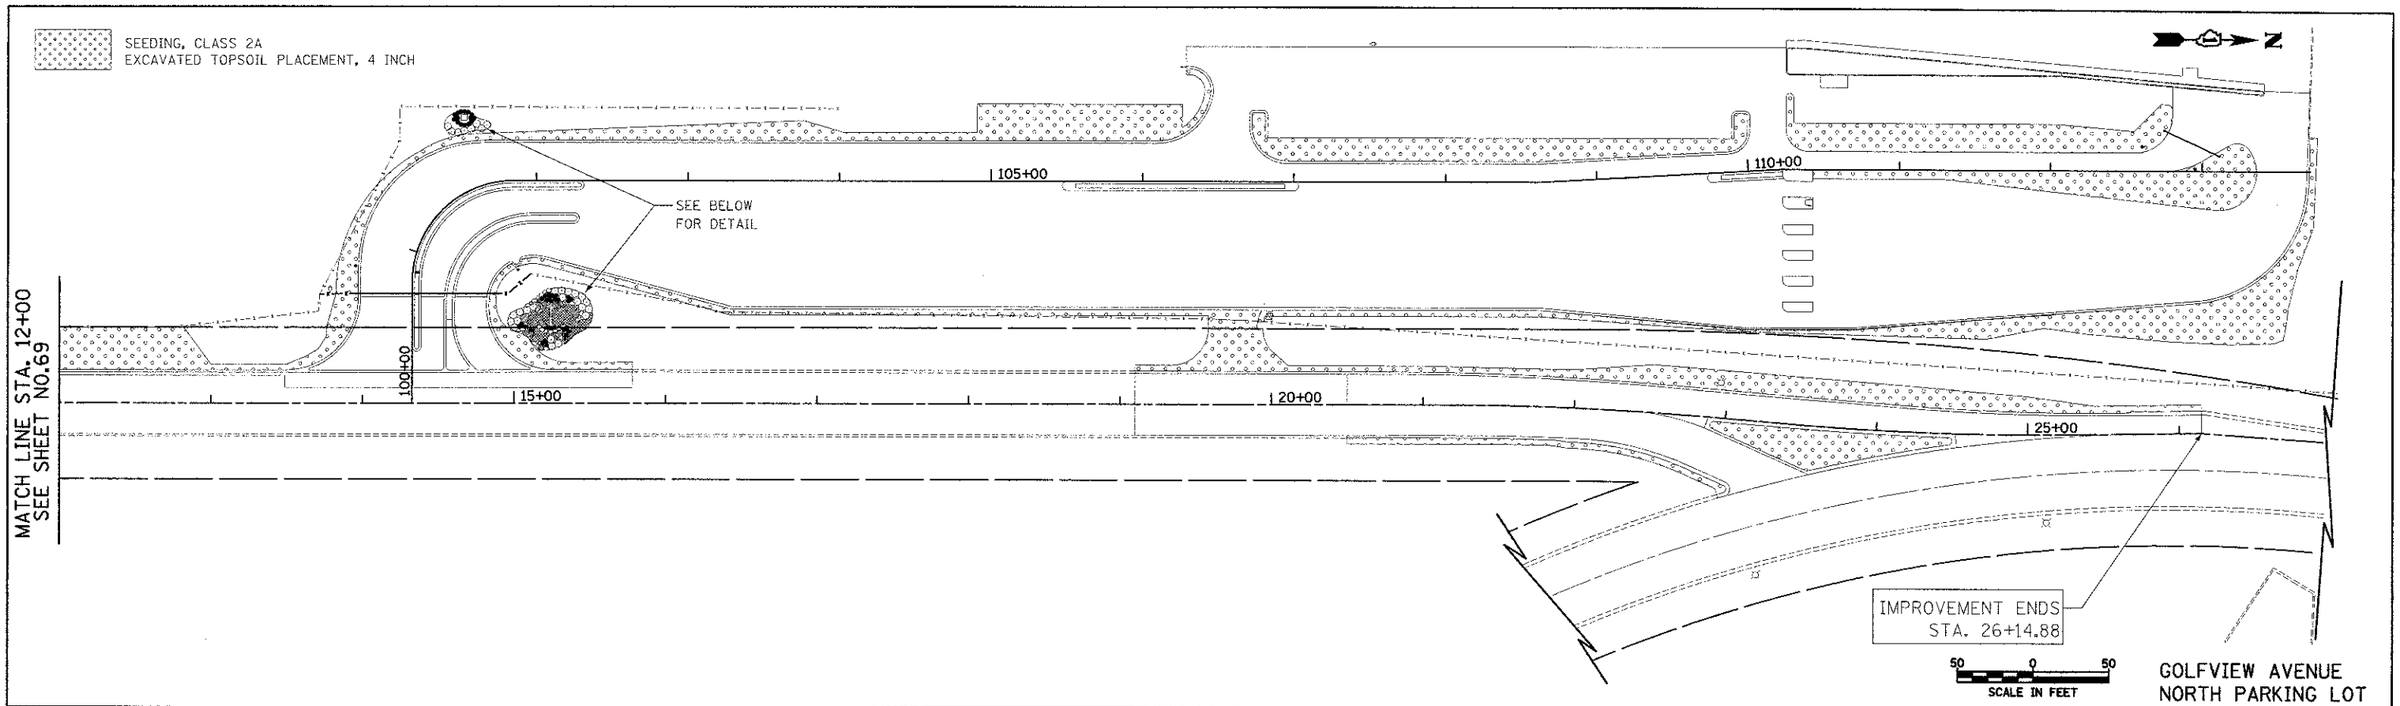

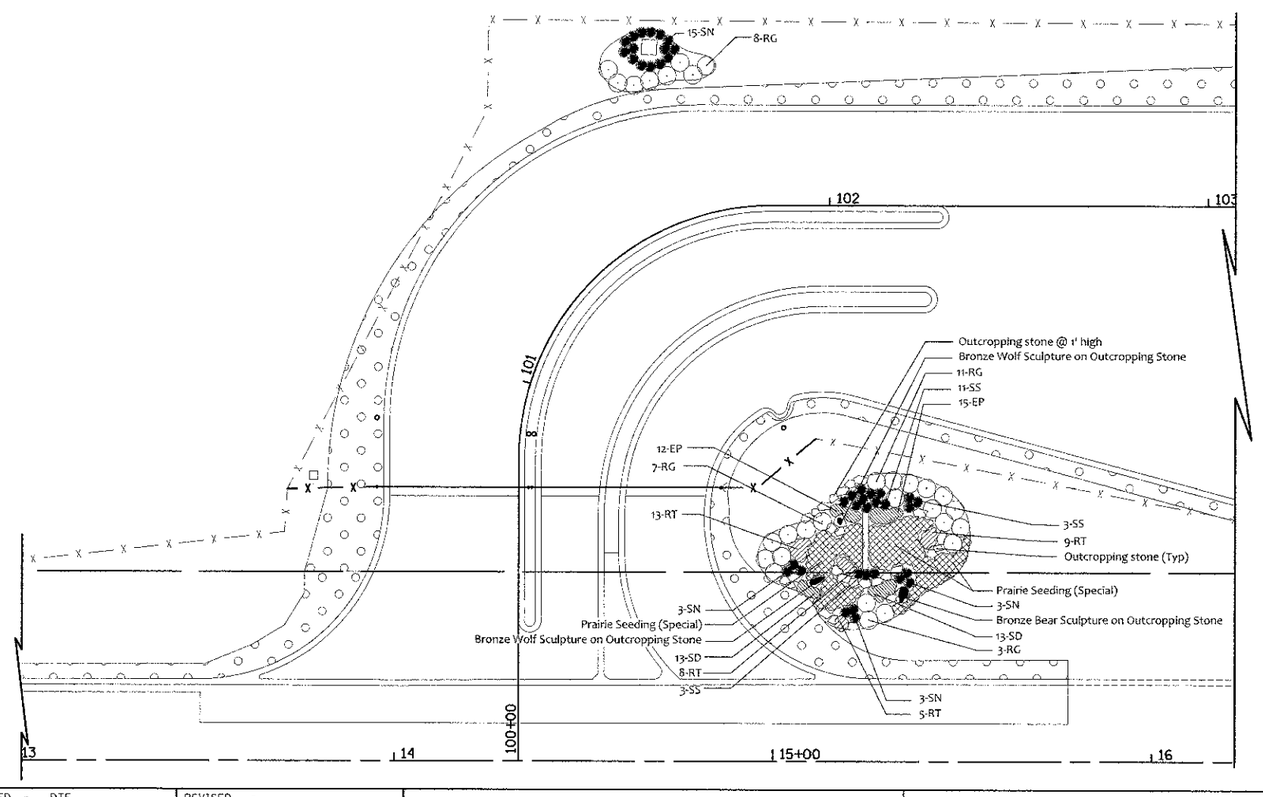

NOTES:

1. SEE SHEET 71 FOR PLANT MATERIAL LIST
2. THE COST FOR ALL SCULPTURES SHALL BE INCLUDED IN THE COST OF "ENTRANCE SIGN".

20 0 20
SCALE IN FEET

GOLFVIEW AVENUE
NORTH PARKING LOT

FILE NAME = ...\14-Landscaping\2563_LSC_02.dgn	USER NAME = dte	DESIGNED - DTE	REVISED -
		DRAWN - DTE	REVISED -
	PLOT SCALE = 50.0000 ' / in.	CHECKED GAB	REVISED -
	PLOT DATE = 11/28/2012	DATE 10/22/2012	REVISED -

STATE OF ILLINOIS
DEPARTMENT OF TRANSPORTATION

LANDSCAPING PLAN

SCALE: 1" = 50' | SHEET NO. 2 OF 3 SHEETS | STA. 12+00.00 TO STA. 27+00.00

F.A.U. RTE.	SECTION	COUNTY	TOTAL SHEETS	SHEET NO.
3784	12-F3000-23-PK	COOK	133	70

CONTRACT NO. 63764

FED. ROAD DIST. NO. 1 | ILLINOIS | FED. AID PROJECT