CONTRACT NO. 66420

F.A.P. RTE.	SECTION	COUNTY	TOTAL SHEETS	SHEET NO.
311	(1-1)R	KENDALL	514	19
STA.		TO STA.		
FED. ROAD DIST. NO.	ILLINOIS	FED. AID PROJECT		

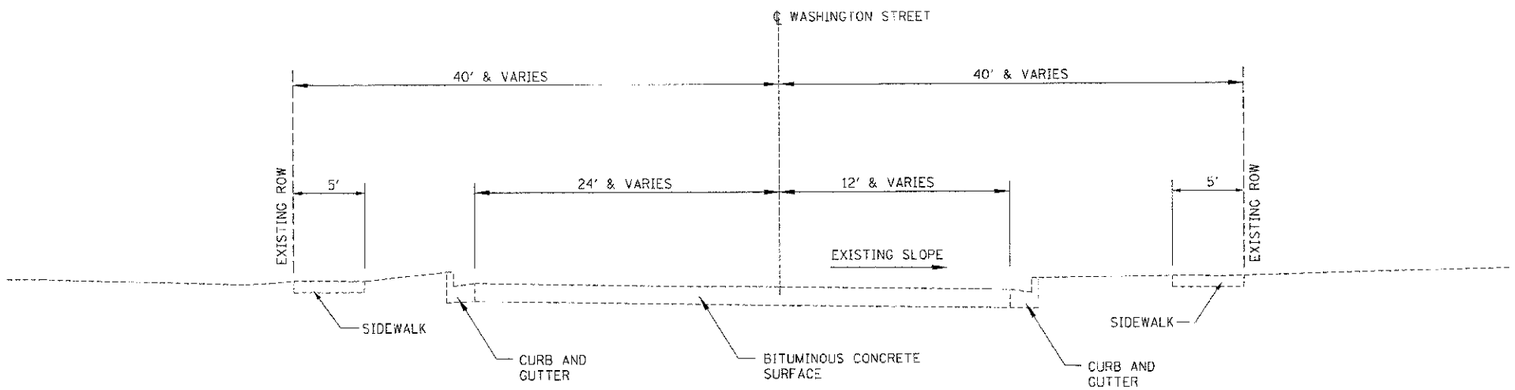

EXISTING TYPICAL SECTION - WASHINGTON STREET

STA 200+00 TO STA 207+00
LOOKING NORTH

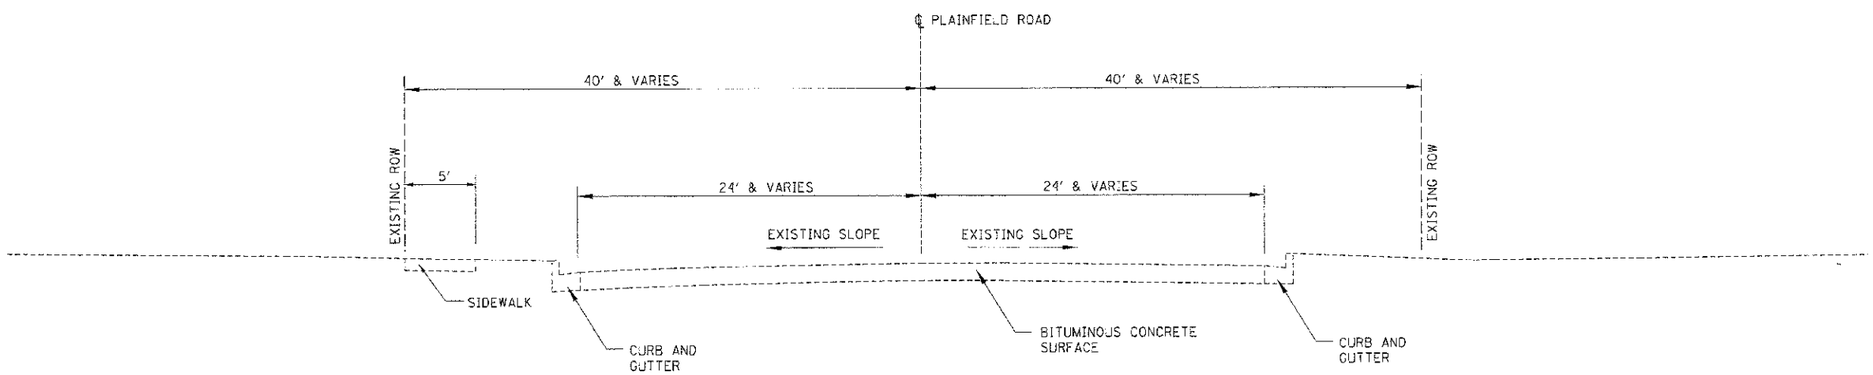

EXISTING TYPICAL SECTION - PLAINFIELD ROAD

STA 189+00 TO STA 200+00
LOOKING NORTH

REVISIONS	
NAME	DATE

ILLINOIS DEPARTMENT OF TRANSPORTATION

TYPICAL CROSS SECTIONS

SCALE: VERT. HORIZ.
DATE 7/5/2012
DRAWN BY SAE
CHECKED BY MED

TUG PROJ. *3105014
PLOT DATE = 7/5/2012
FILE NAME = p:\civil_idot.dist3\oswego\phase ii\XTyp-Sec-04.dgn

THE UPCHURCH GROUP, INC., 123 NORTH 15TH STREET, MATTOON, ILLINOIS 61938, (217) 235-3177 PROFESSIONAL DESIGN FIRM CORPORATION LICENSE NO. 184-003401