CONTRACT NO. 66420

F.A.P. RTE.	SECTION	COUNTY	TOTAL SHEETS	SHEET NO.
311	(1-11)R	KENDALL	514	92
STA.	TO STA.			
FED. ROAD DIST. NO.	ILLINOIS	FED. AID PROJECT		

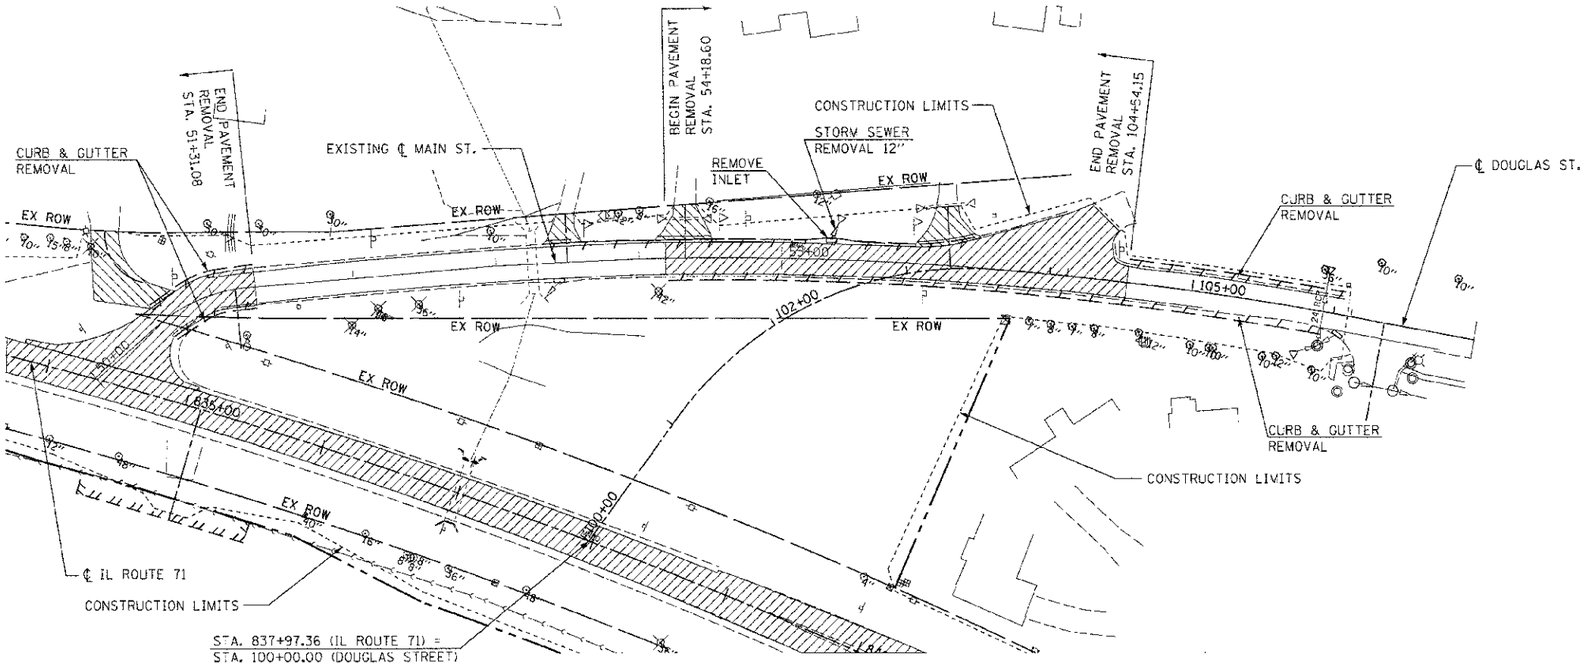

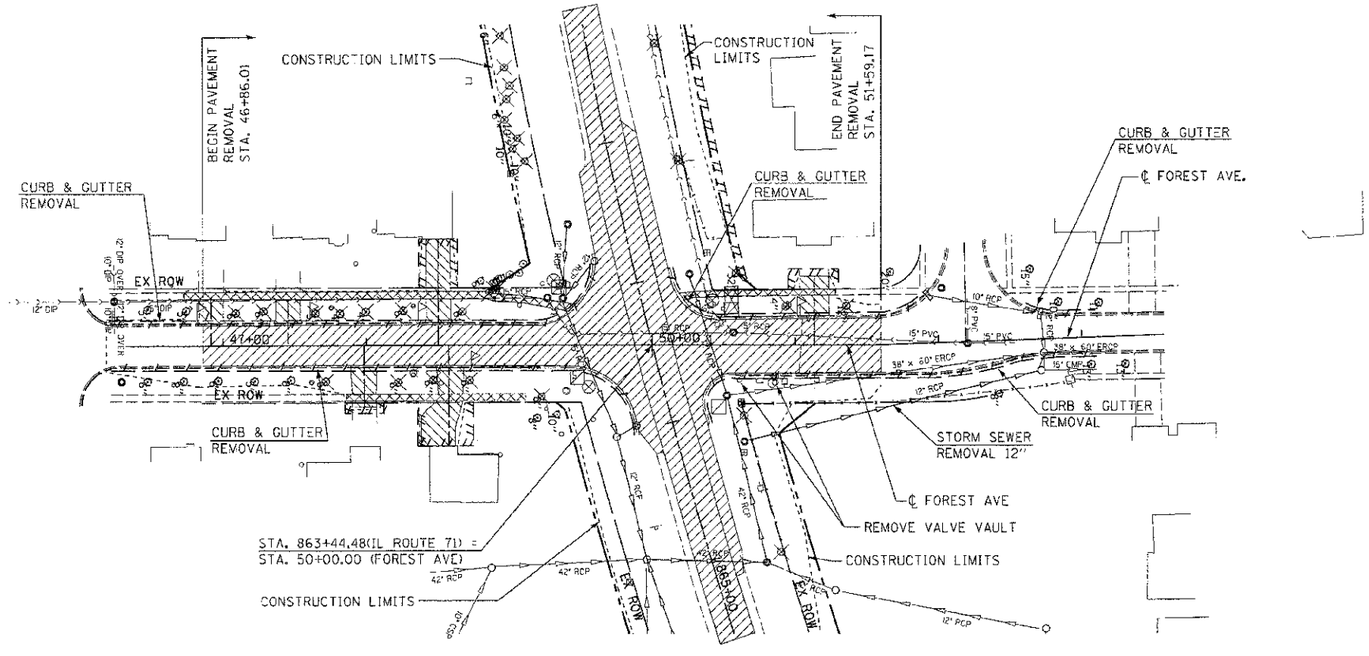

PAVEMENT REMOVAL

DRIVEWAY PAVEMENT REMOVAL

CURB AND GUTTER REMOVAL

SIDEWALK REMOVAL

TREE REMOVAL/DIAMETER

REVISIONS NAME	DATE

ILLINOIS DEPARTMENT OF TRANSPORTATION

REMOVAL PLAN
DOUGLAS ST./FOREST AVE.

SCALE: VERT. 1"=50'
HORIZ. 1"=50'
DATE 7/5/2012

DRAWN BY TRC
CHECKED BY MED

TUG PROJ. *3185614
PLOT DATE = 7/5/2012
FILE NAME = p:\civil_dot_dot\21\osweg\phase II\REM-13-11.dgn

THE UPCHURCH GROUP, INC., 123 NORTH 15TH STREET, MATTOON, ILLINOIS 61938, (217) 235-3177 PROFESSIONAL DESIGN FIRM CORPORATION LICENSE NO. 184-003401