CONTRACT NO. 66420
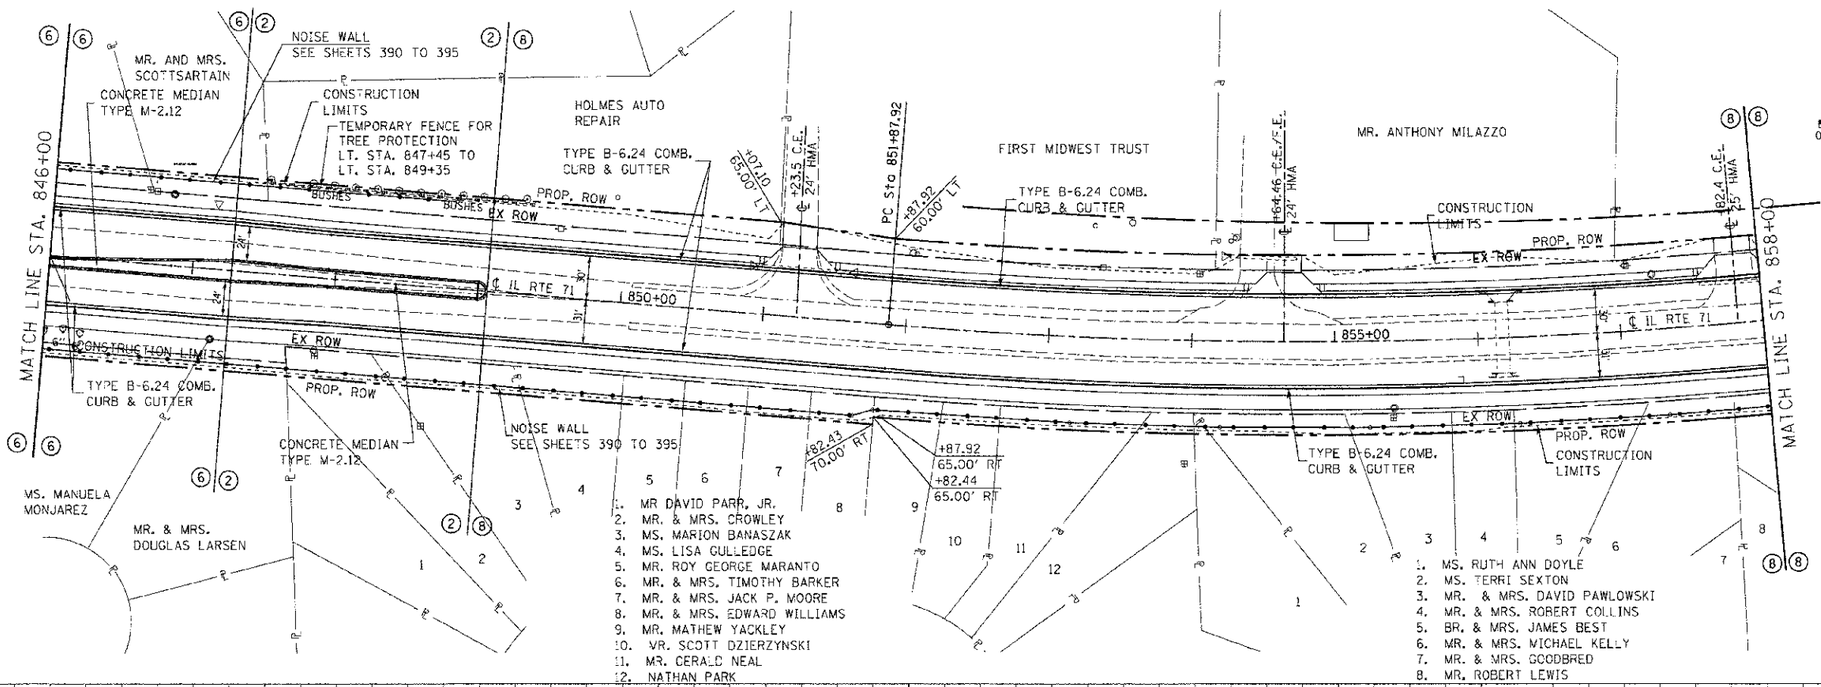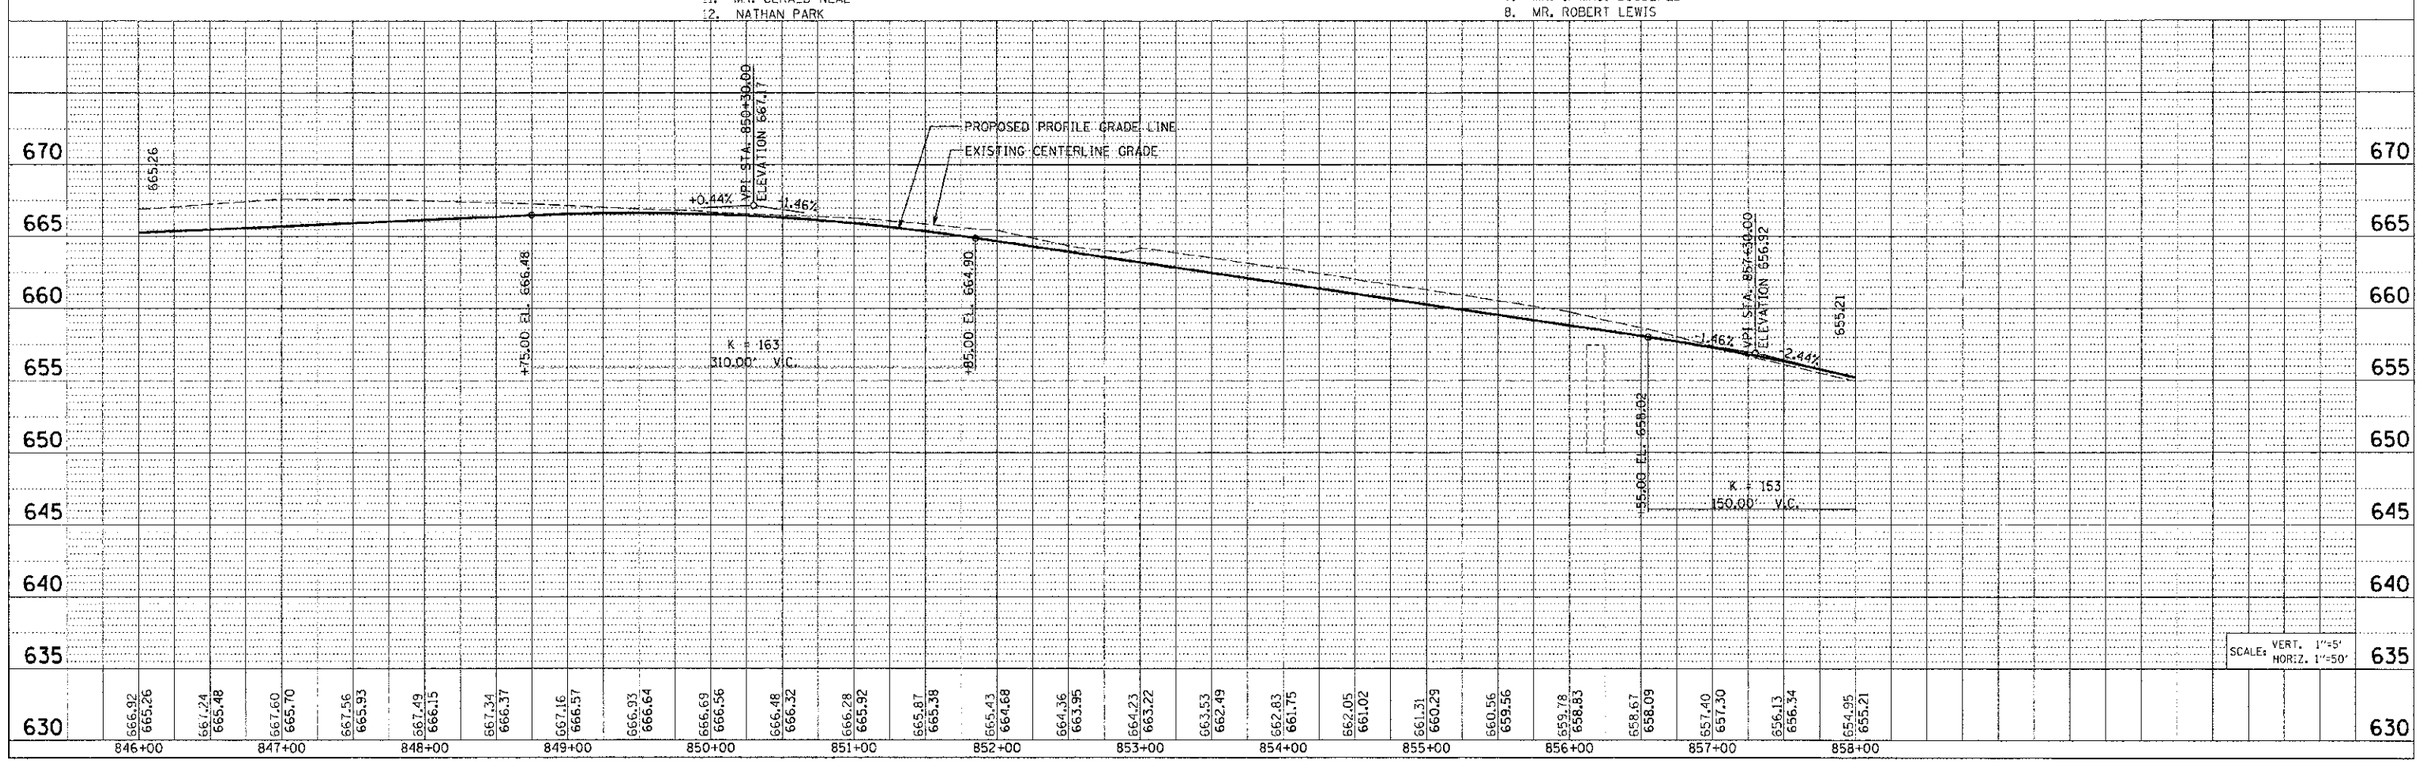
F.A.P. RTE.	SECTION	COUNTY	TOTAL SHEETS	SHEET NO.
311	(1-DR	KENDALL	514	99
STA. 846+00		TO STA. 858+00		
FED. ROAD DIST. NO.	ILLINOIS	FED. AID PROJECT