CONTRACT NO. 66420

F.A.P. RTE.	SECTION	COUNTY	TOTAL SHEETS	SHEET NO.
311	(1-1) R	KENDALL	514	141
STA. 831+00		TO STA. 846+00		
FED. ROAD DIST. NO.	ILLINOIS	FED. AID PROJECT		

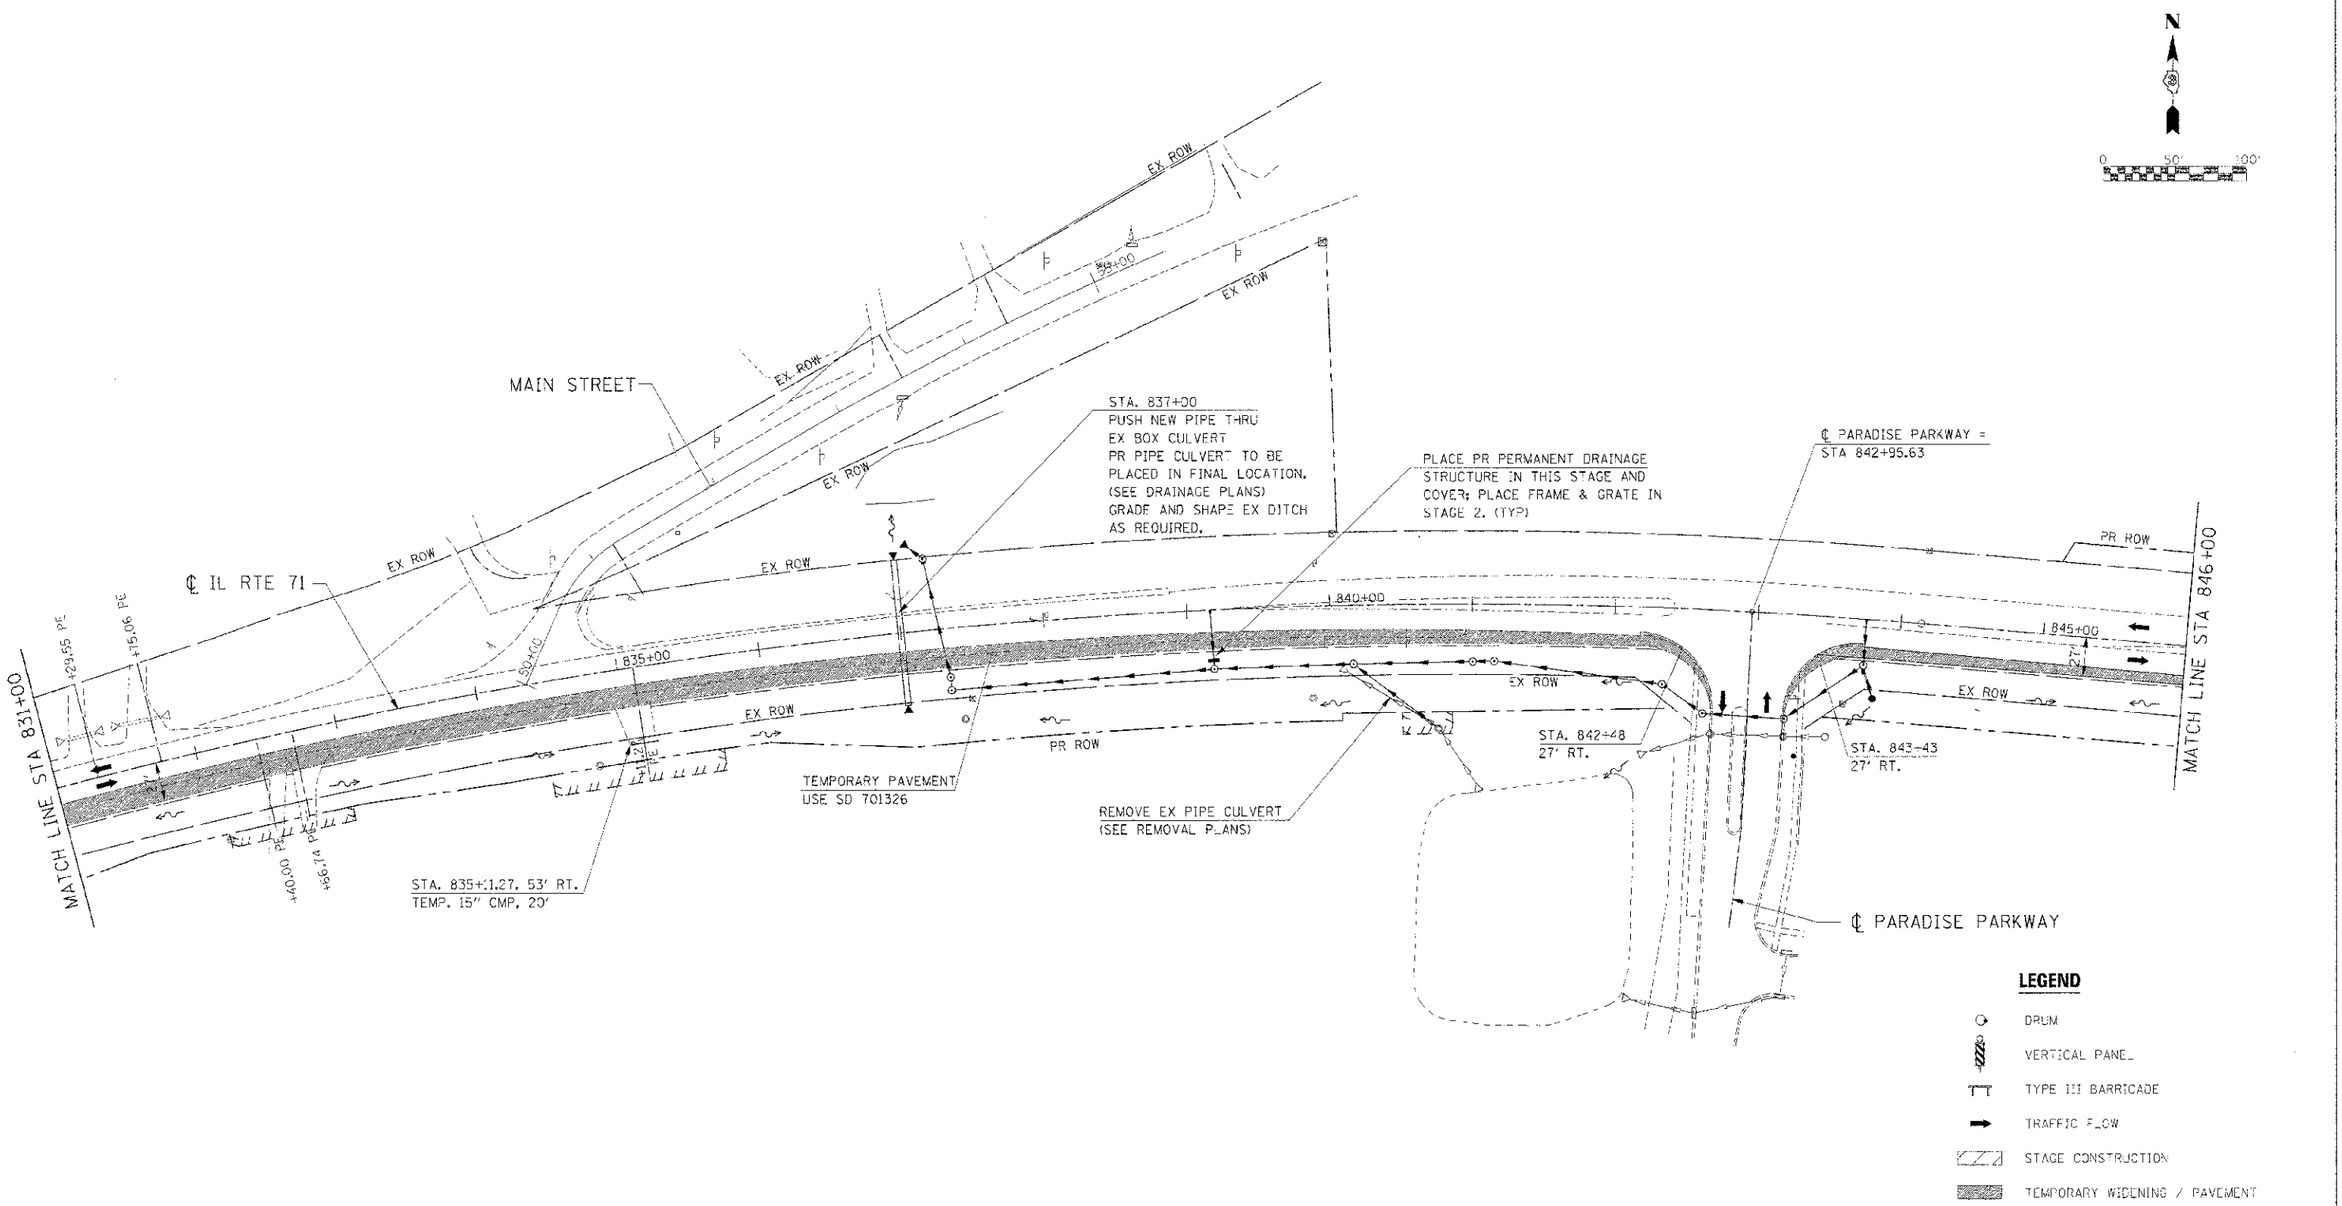

NOTE:

1. CONTRACTOR SHALL MAINTAIN ACCESS TO ENTRANCES AND SIDE ROADS AT ALL TIMES EXCEPT AS NOTED TO BE CLOSED.
2. SEE "REMOVAL PLANS" FOR LOCATIONS OF REQUIRED PATCHING FOR DRAINAGE TO BE INSTALLED IN PRE-STAGE 1.

REVISIONS	
NAME	DATE

ILLINOIS DEPARTMENT OF TRANSPORTATION

MAINTENANCE OF TRAFFIC
PRE-STAGE 1 (IL RTE 71)
STA 831+00 TO STA 846+00

SCALE: 1"=50'
DATE 7/3/2012
DRAWN BY
CHECKED BY PG

IE PROJ. #585035
PLOT DATE = 7/3/2012
FILE NAME = G:\585035\CONV\IL71_MOT_PRELBS.SHT