CONTRACT NO. 66420

F.A. RTE.	SECTION	COUNTY	TOTAL SHEETS	SHEET NO.
311	(1-)IR	KENDALL	514	250
STA. 801+00		TO STA. 816+00		
FED. ROAD DIST. NO.	ILLINOIS	FED. AID PROJECT		

LEFT SIDE STORM SEWER PROFILE

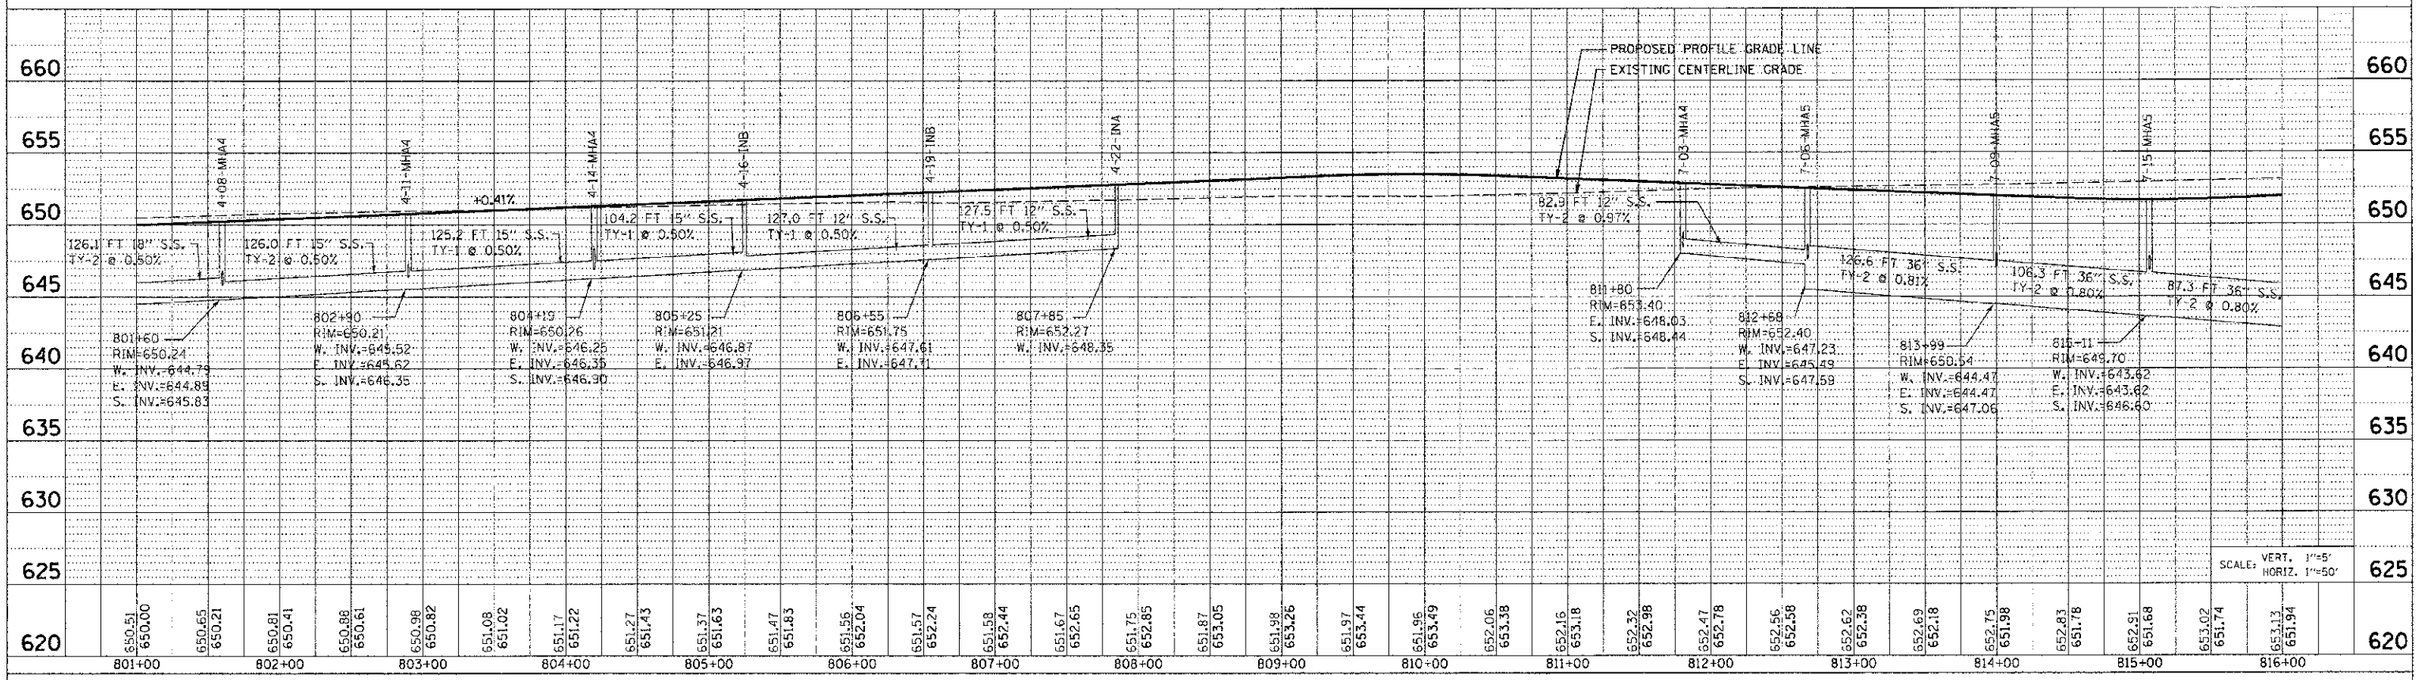

RIGHT SIDE STORM SEWER PROFILE

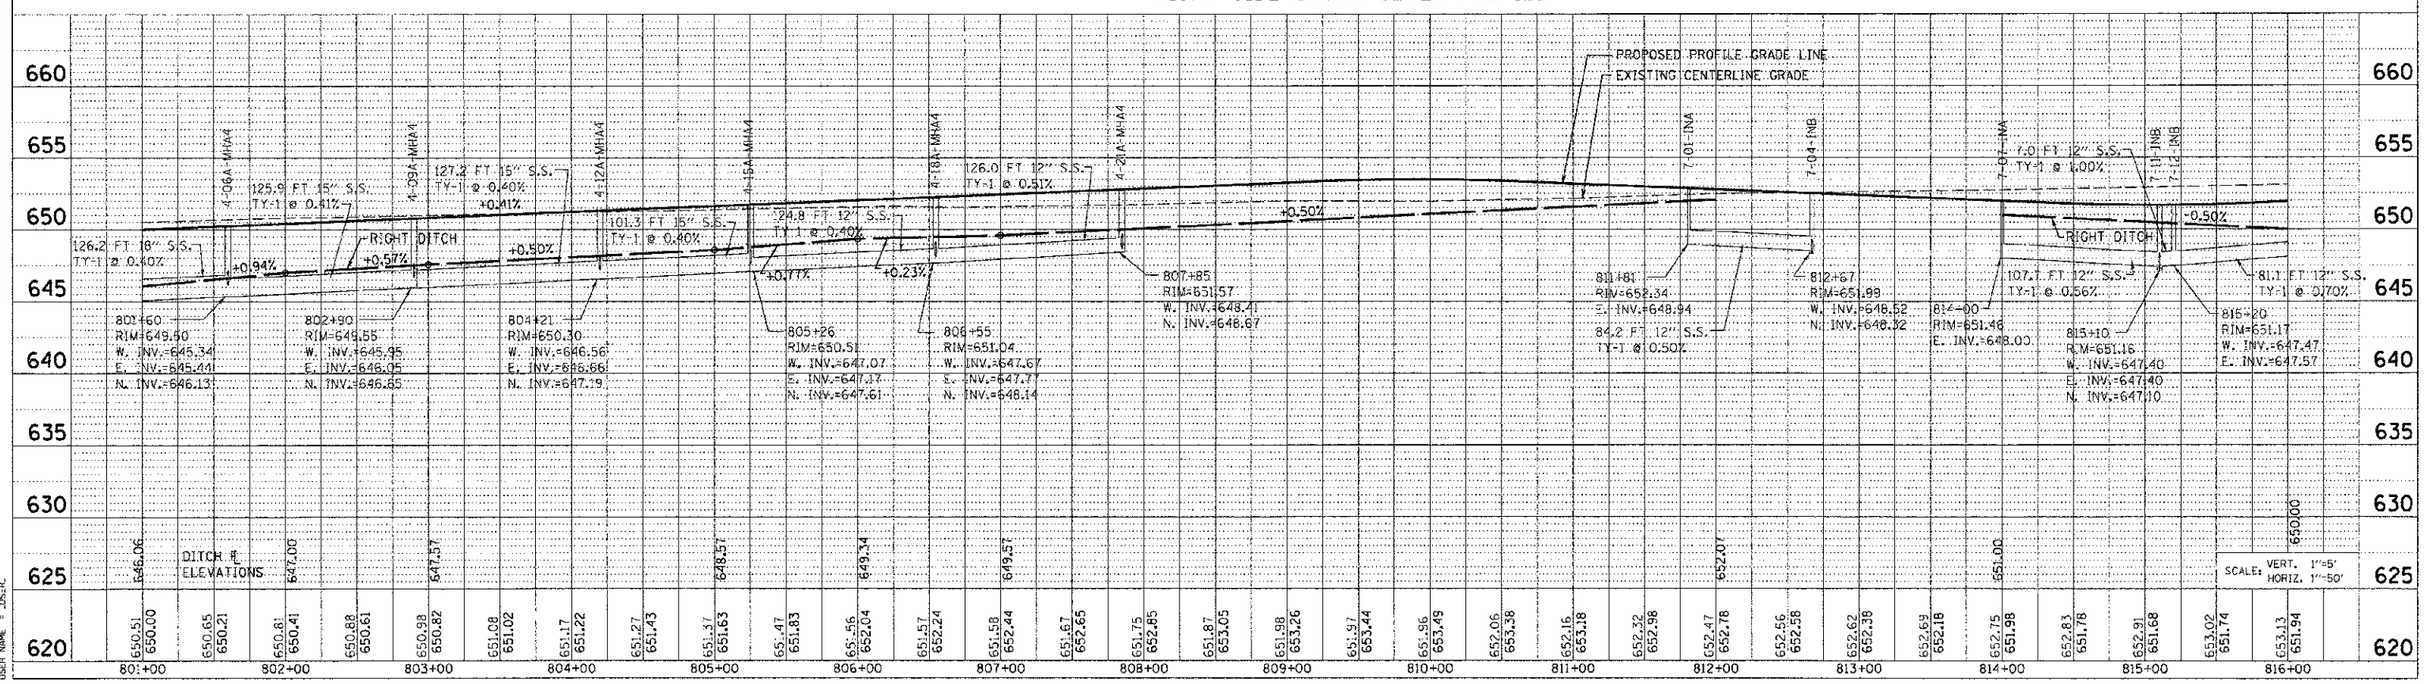

PLAN: SURVEYED / PLOTTED / ALIGNMENT CHECKED / GRADES CHECKED / NOTE BOOK NO. / STRUCTURE CARD FILE NAME / DATE / BY

PROFILE: SURVEYED / PLOTTED / GRADES CHECKED / NOTE BOOK NO. / STRUCTURE CARD FILE NAME / DATE / BY

PLOT DATE = 7/5/2012
DGN FILE = ...dot.state.il.us\dist13\oswego\phase i\DRNG-02.dgn
PLOT SCALE = 50.0000 ' / IN.
USER NAME = USER

DRAINAGE PROFILE STA. 801+00 TO STA. 816+00